
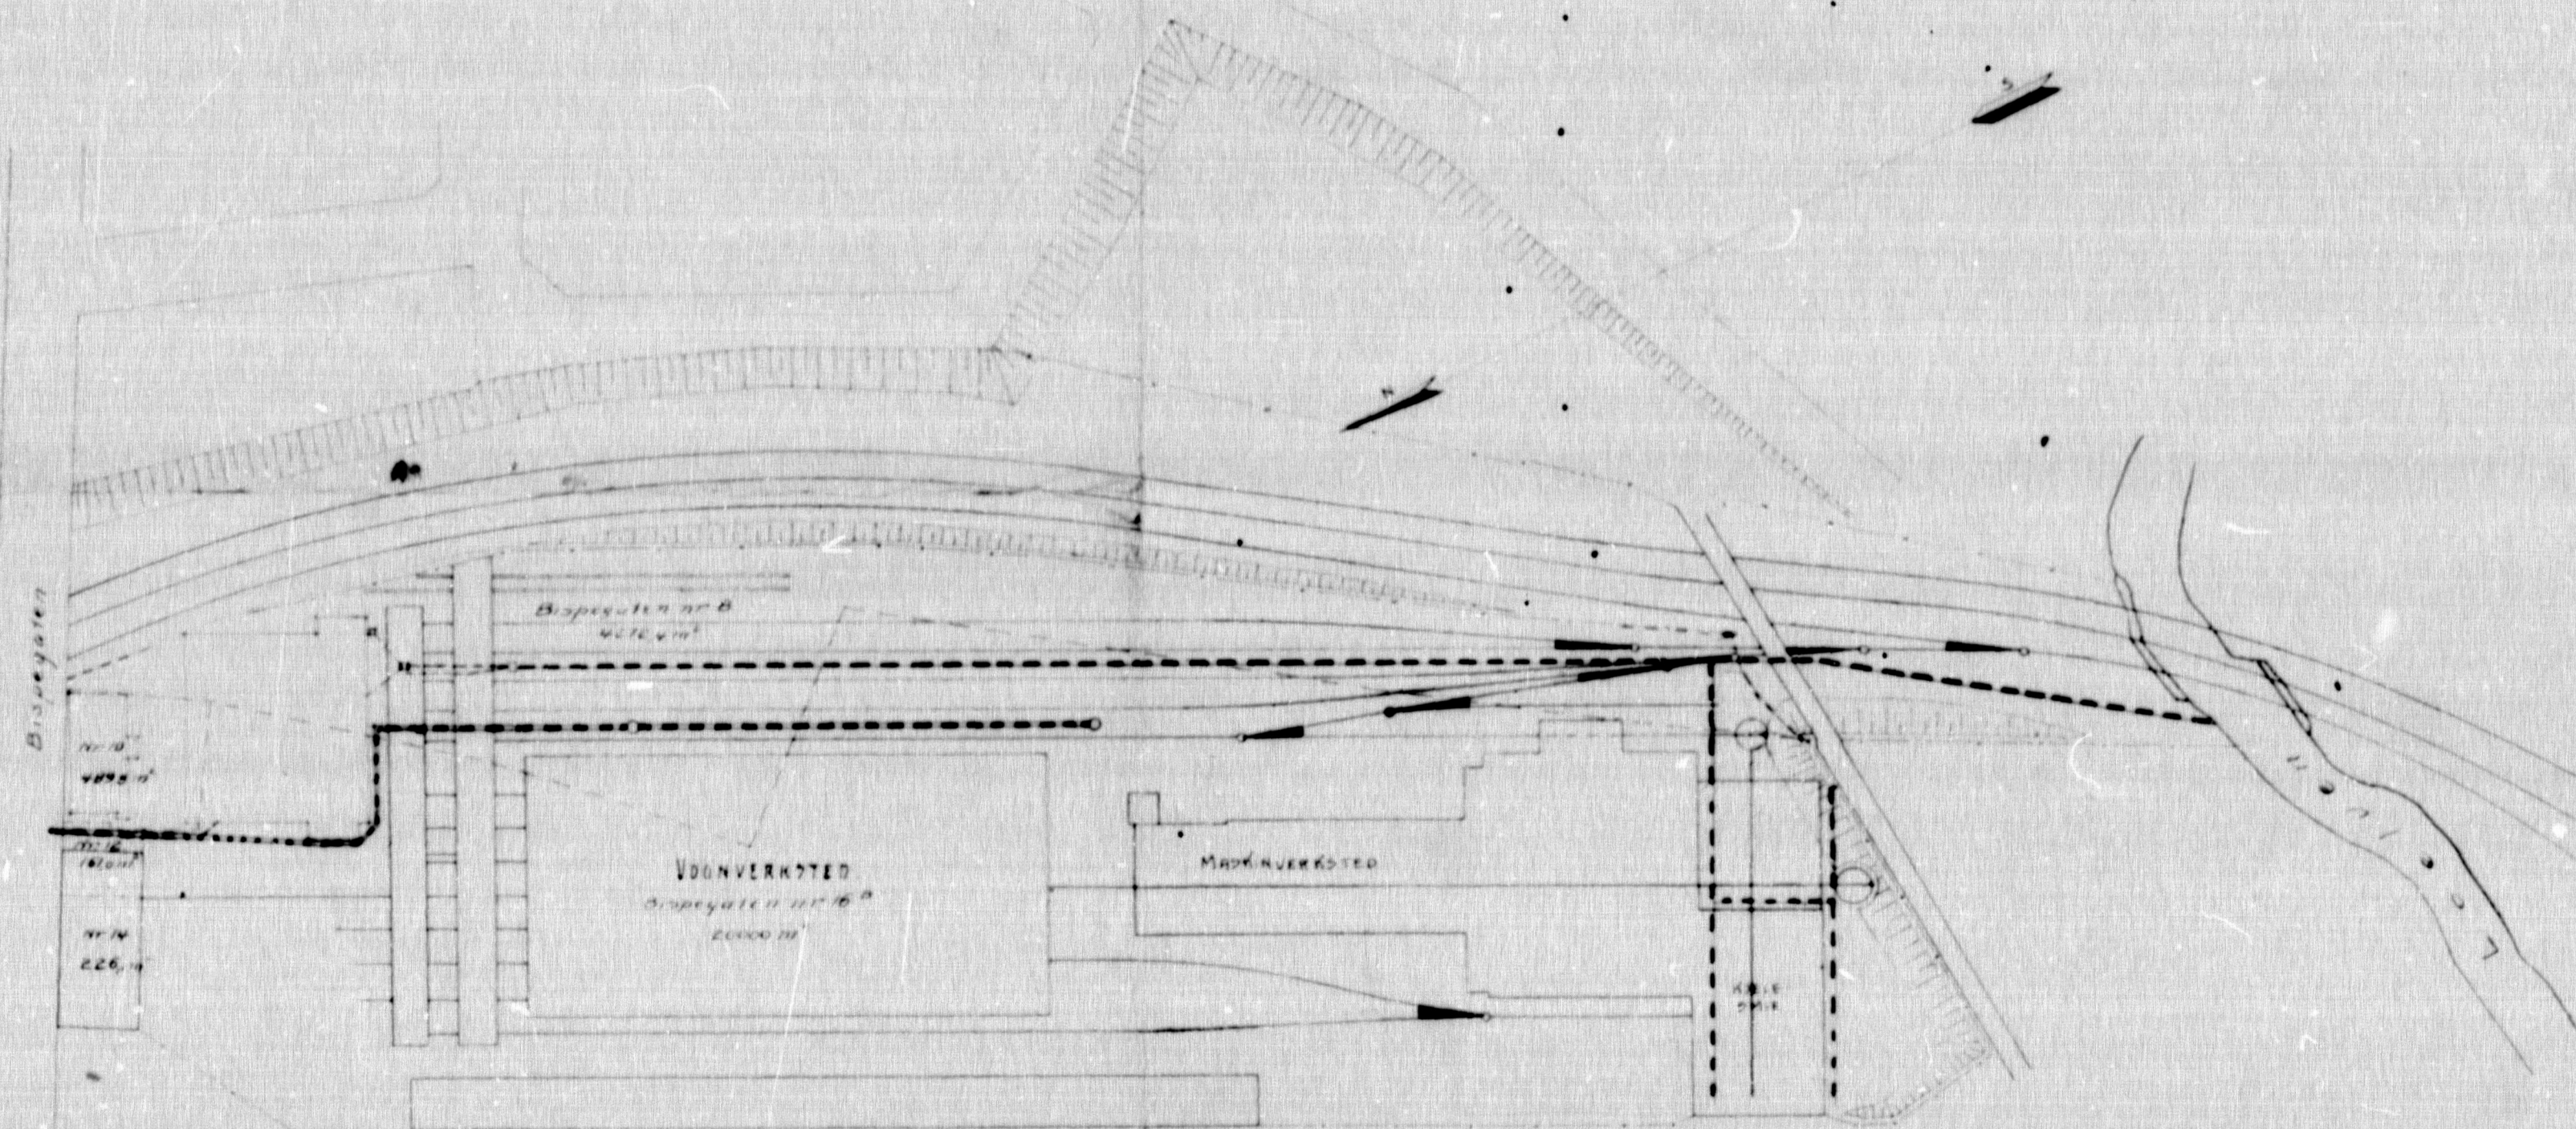



# NORGES STATSDANER.

VERKSTEDS- OG LAGERBYGNING.  
KRISTIANIA DISTRIKT KRISTIANIA.

SITUATIONSPLAN.


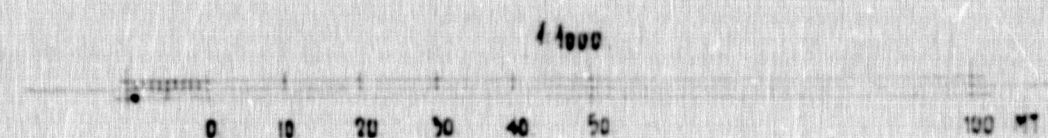


----- Jernledning  
----- Kloakledning  
----- Grænse for teent, material og smelte




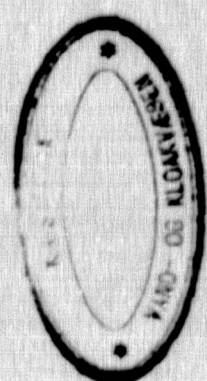




Q. D. J. No. 293.  
Bilag.

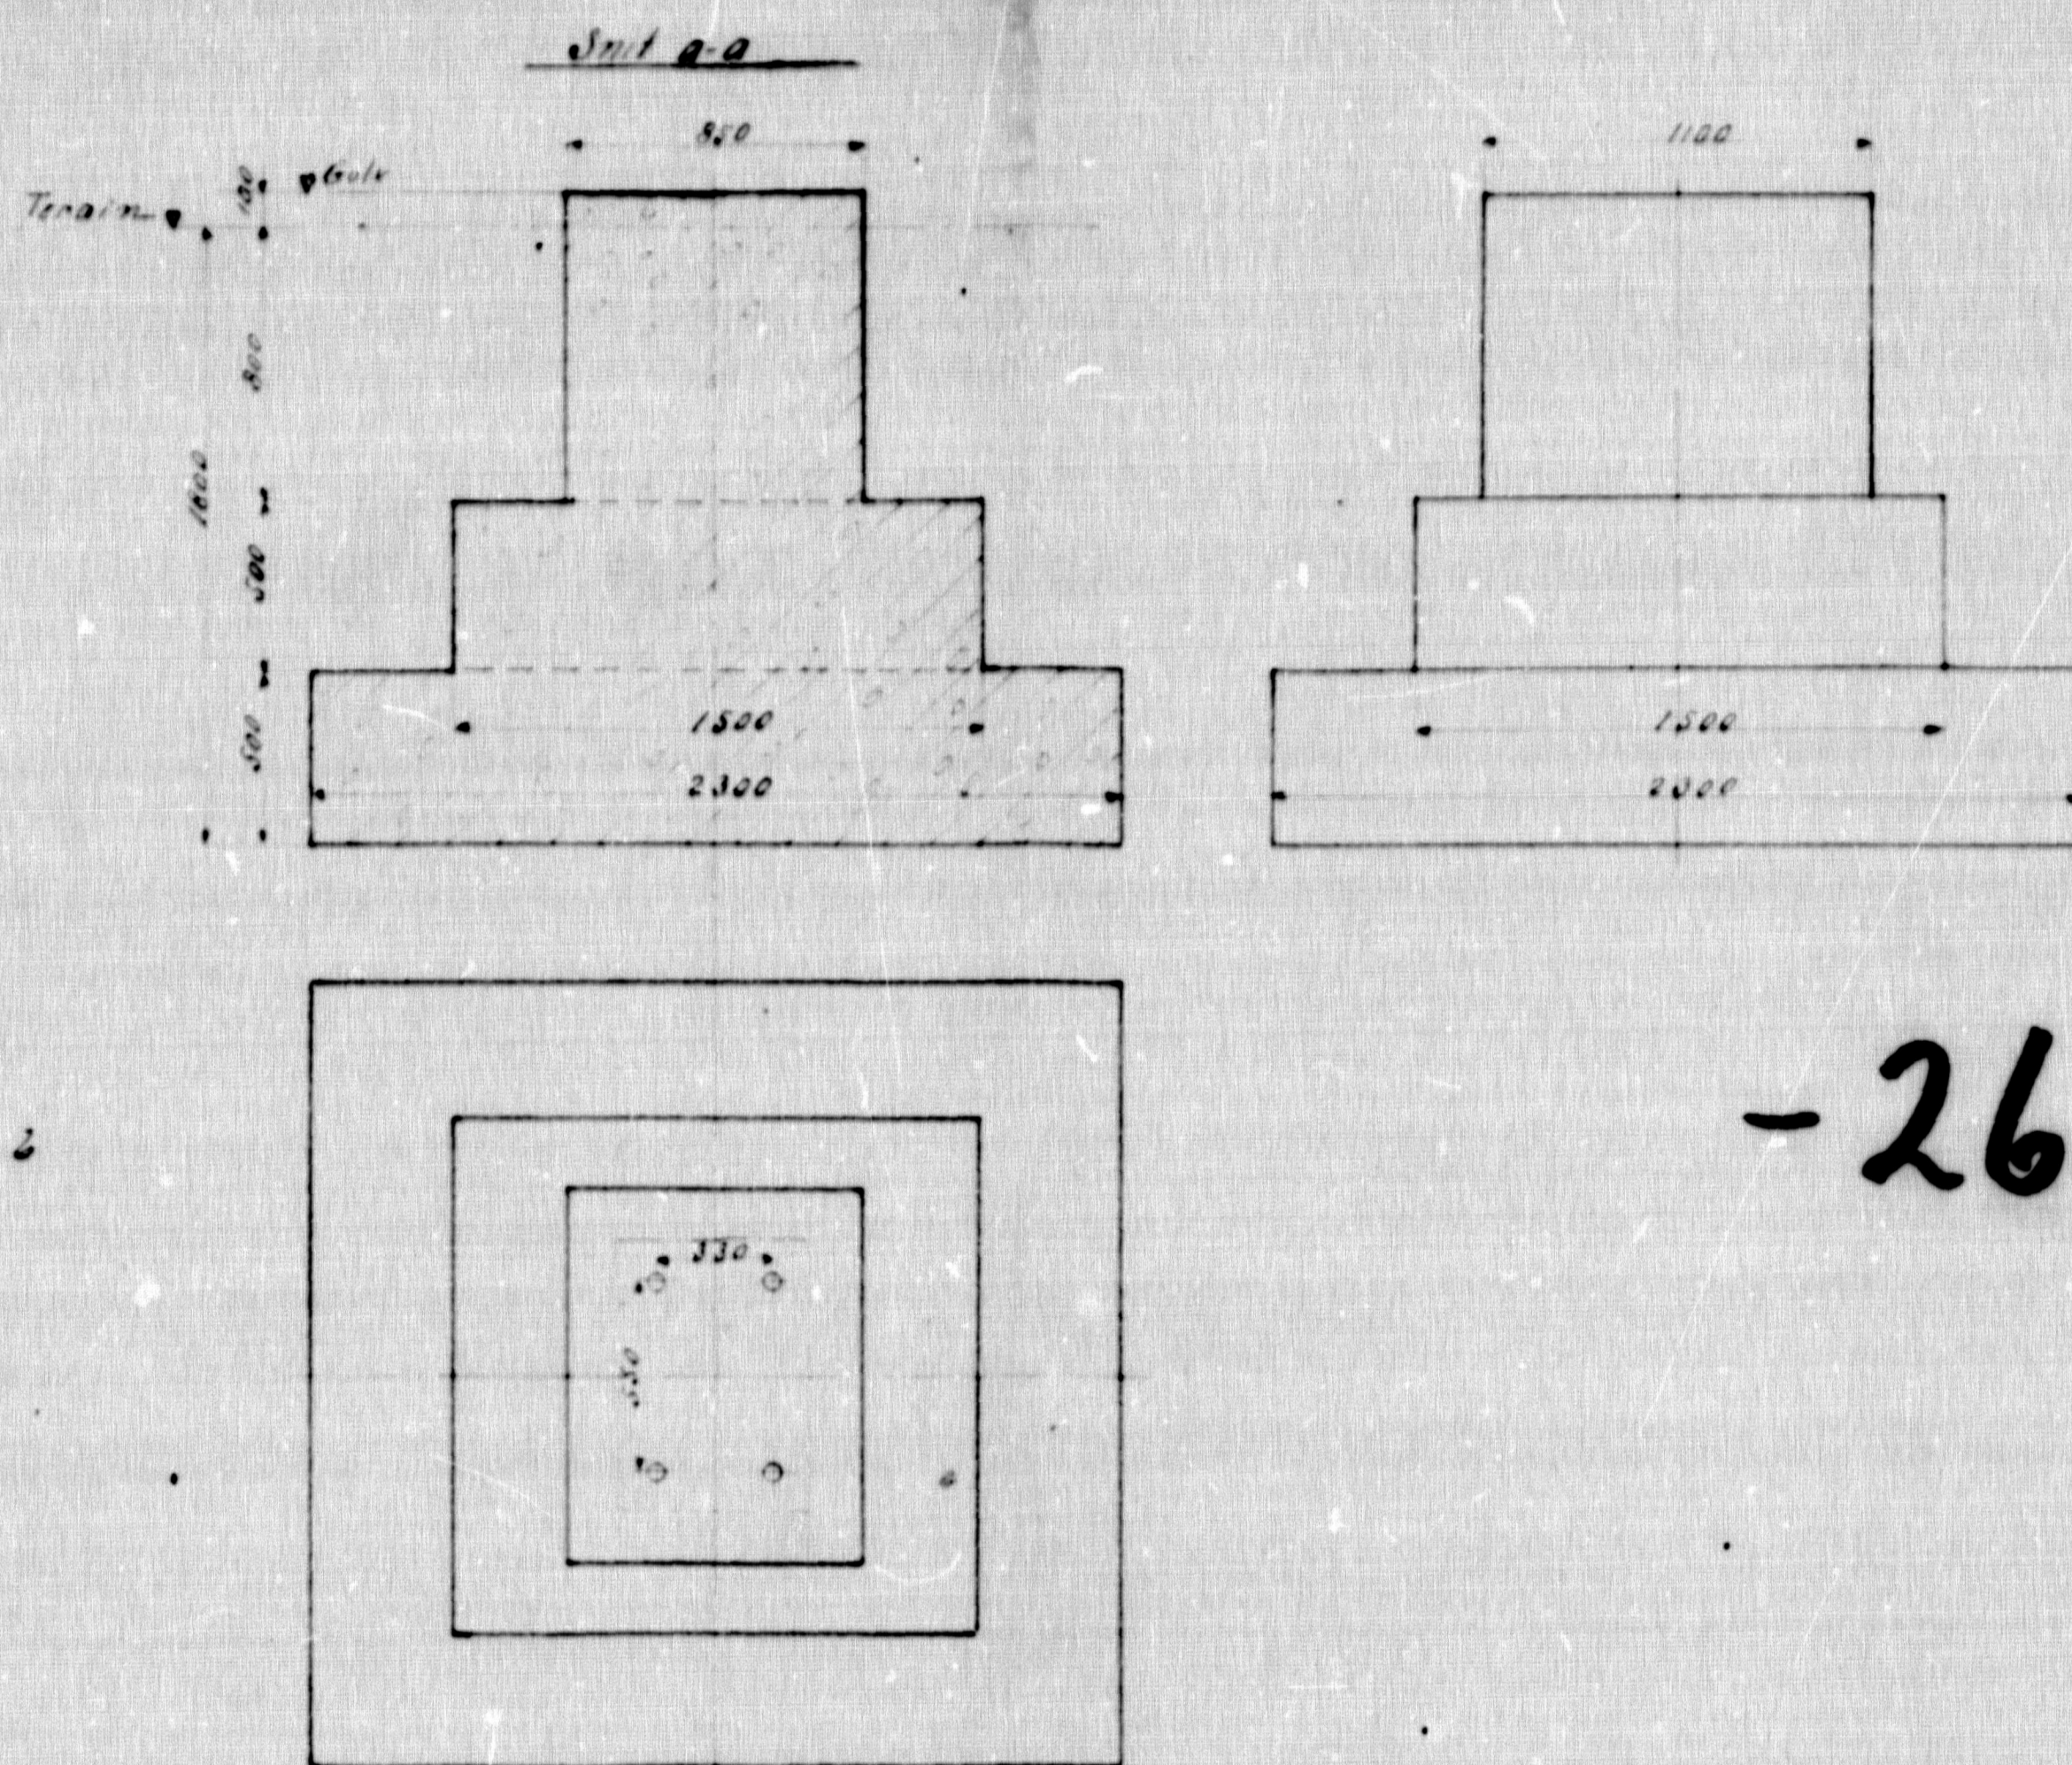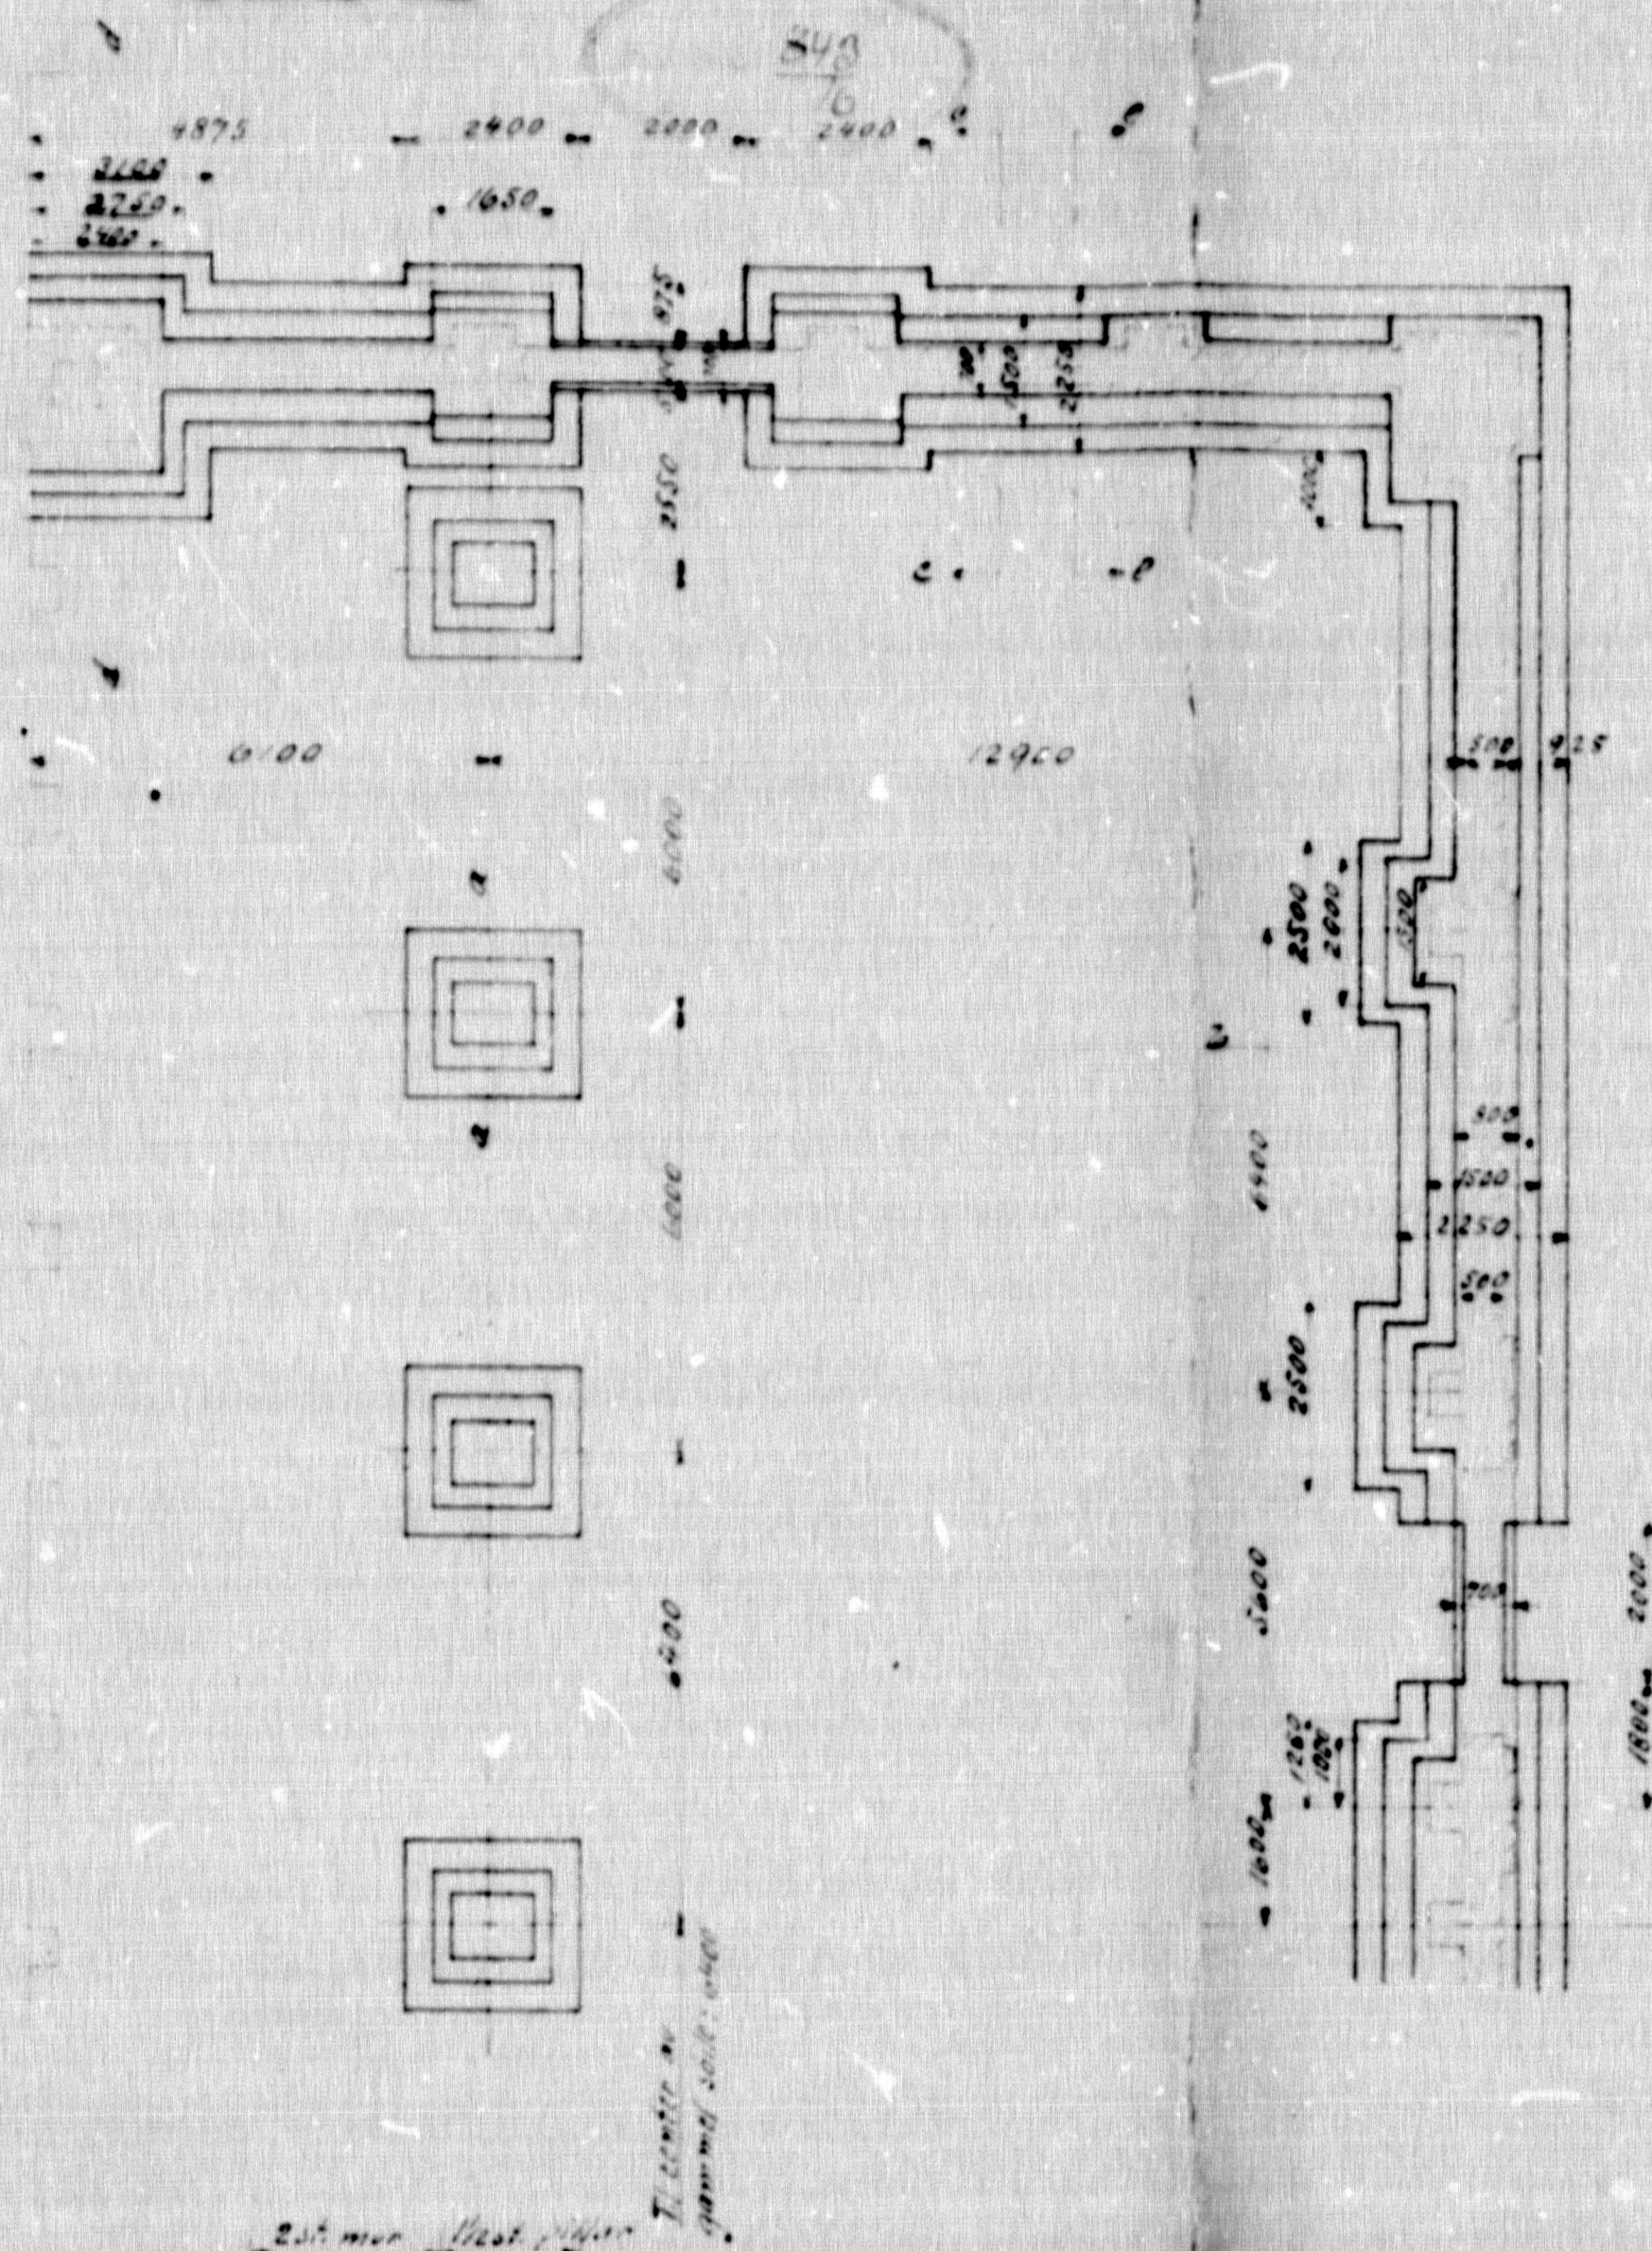

- 26x

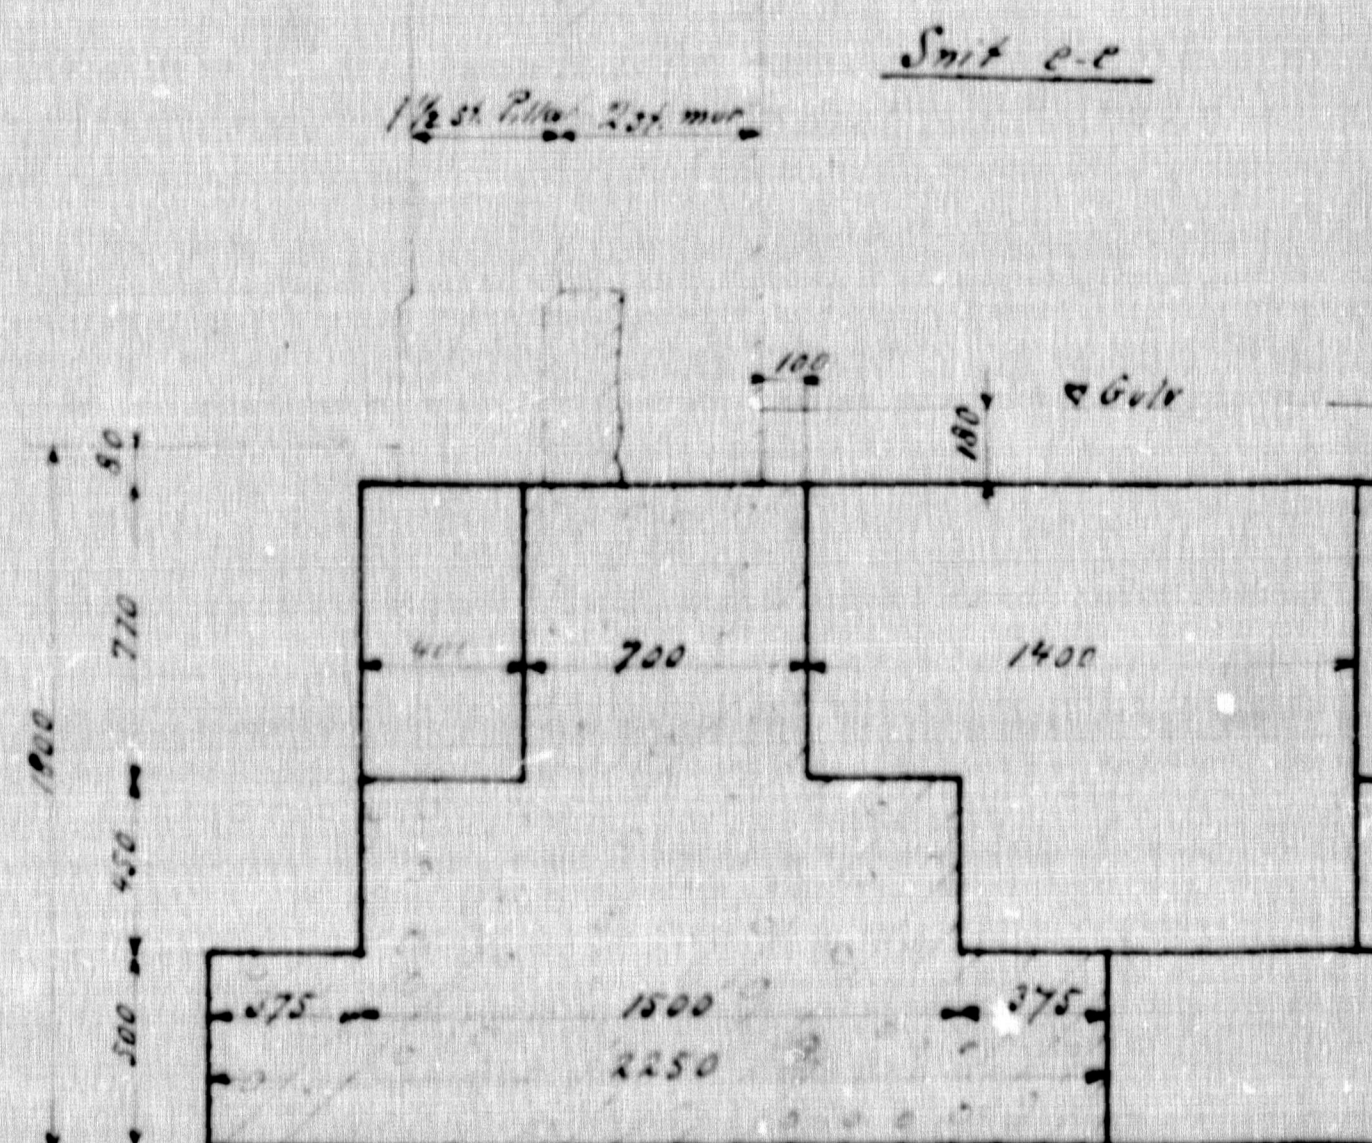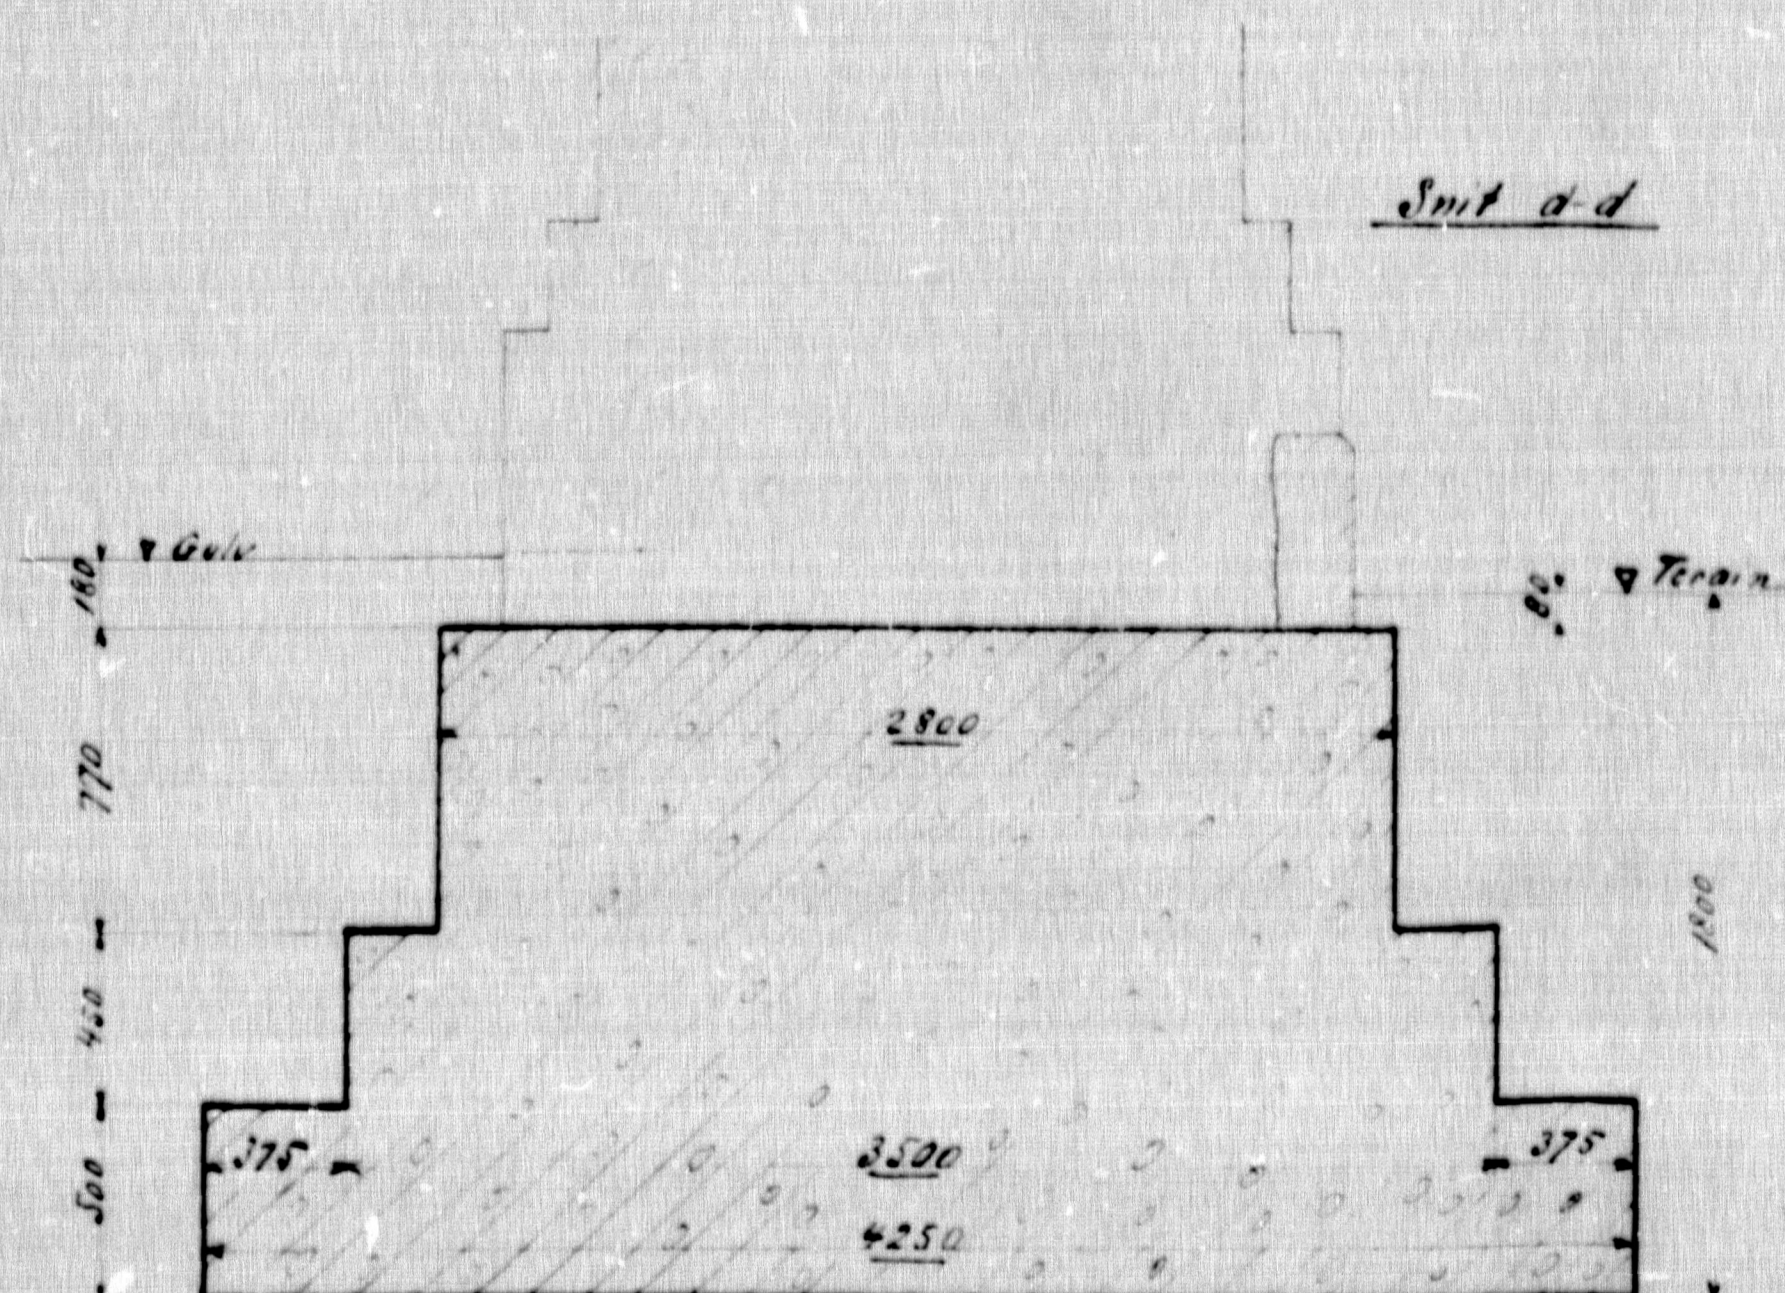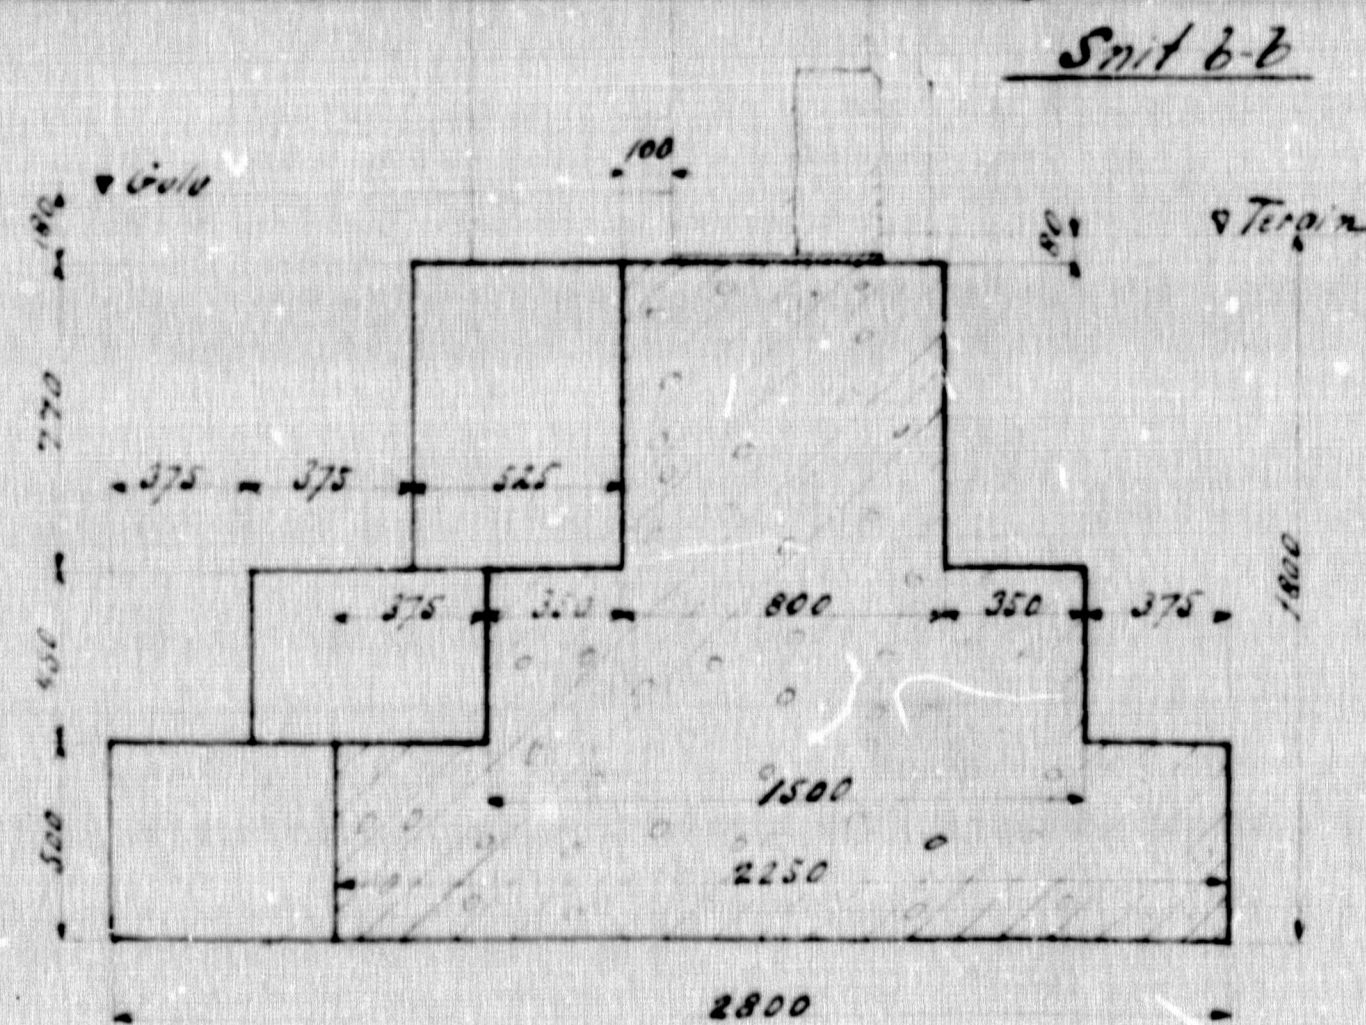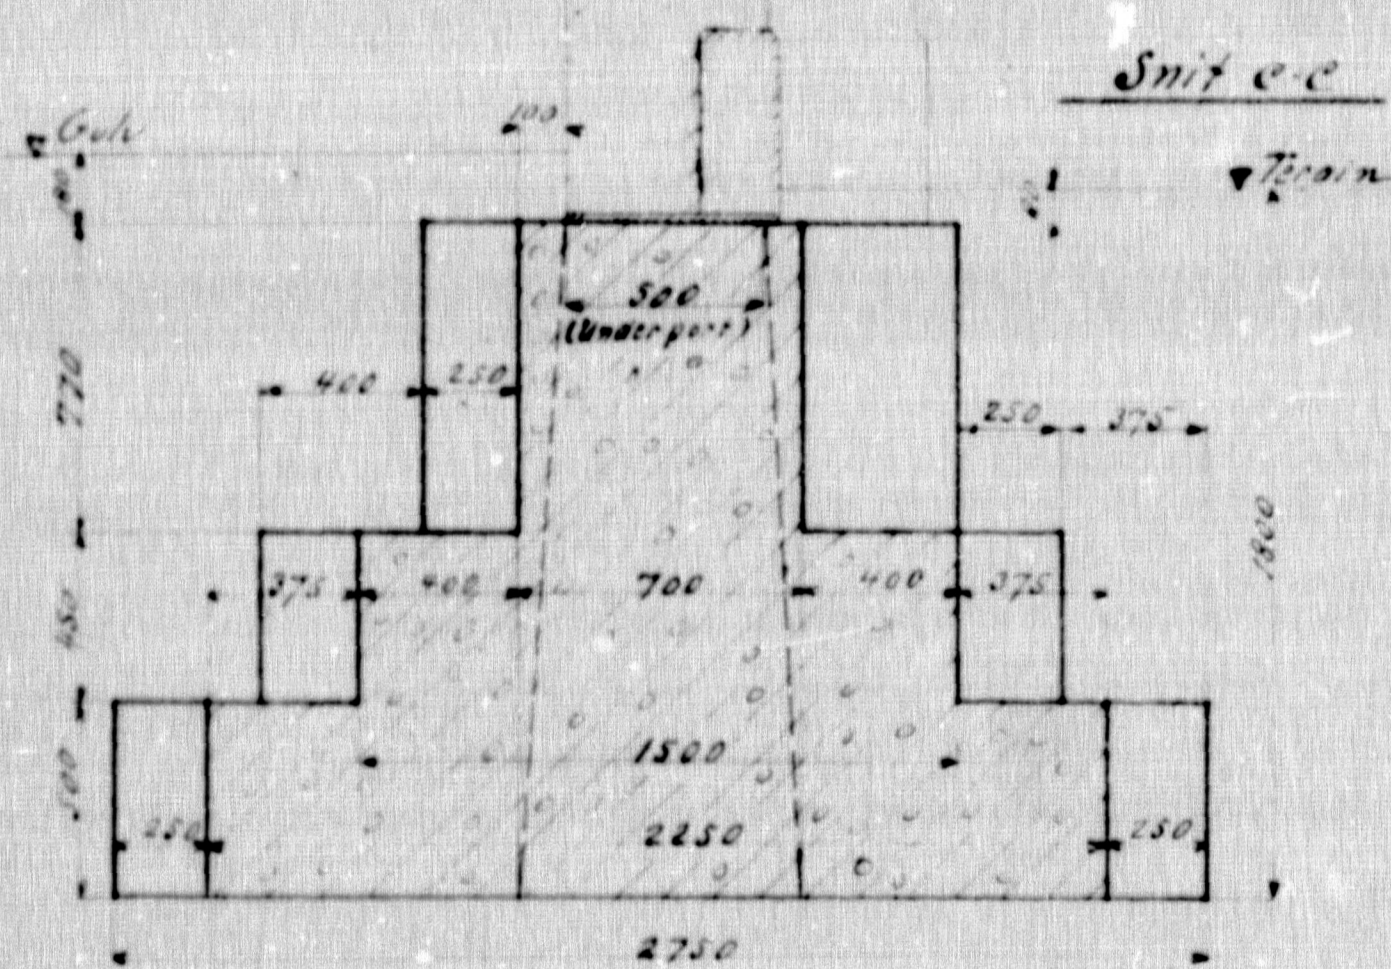

FUNDAMENTAL.

Utvildelse av  
Kjelsmien.

Norges Statsbank  
Den maskintekniske overingeniør  
Kristiania Distrikt 2. mai 1916.

A Major

J. Hanning & Schmitt

1354






K. Leja  
H. Pannschmidt





Maalestok 1:100

Ø.D.N. 298 R16 H. 4

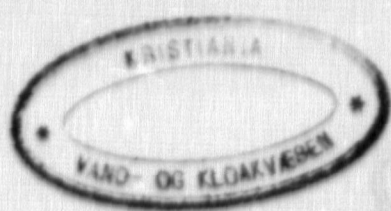




843  
%

-26x

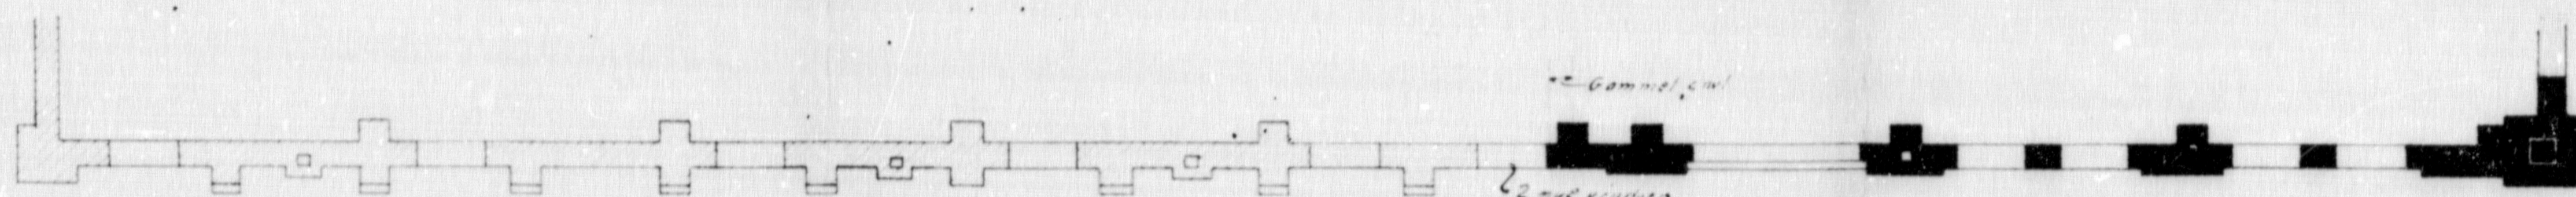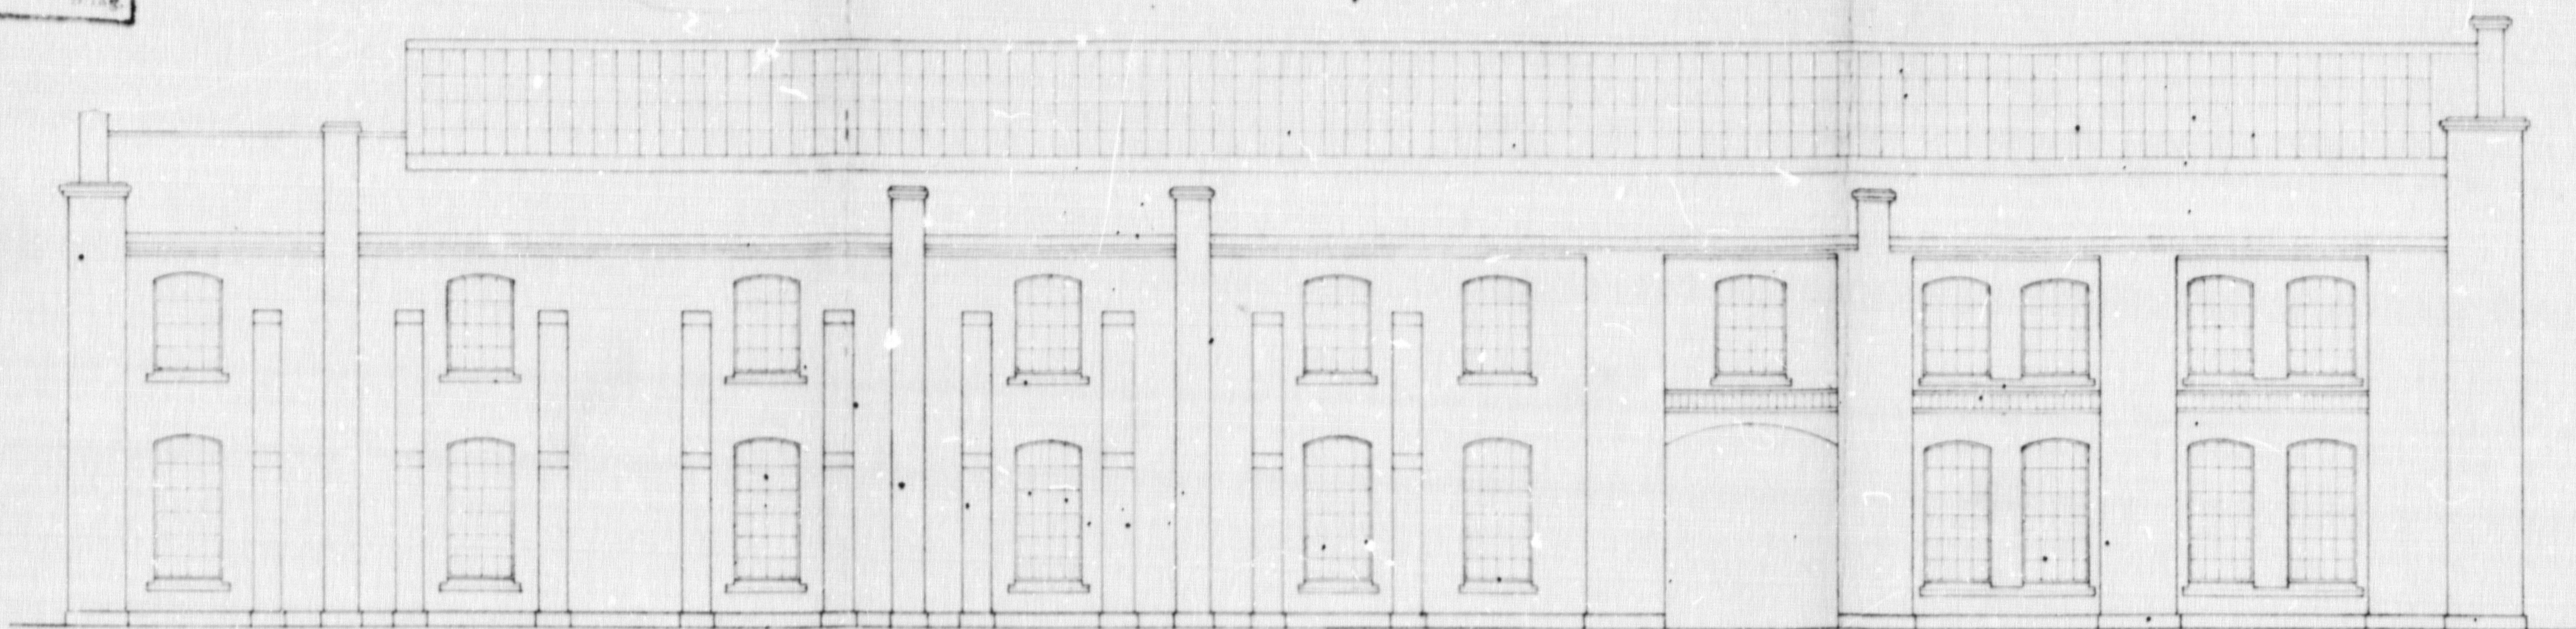

Gammel, civil

2. og 3. etage

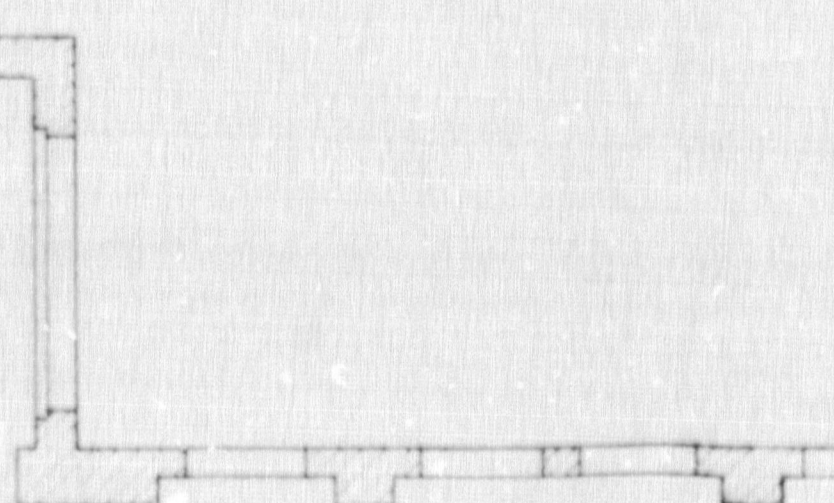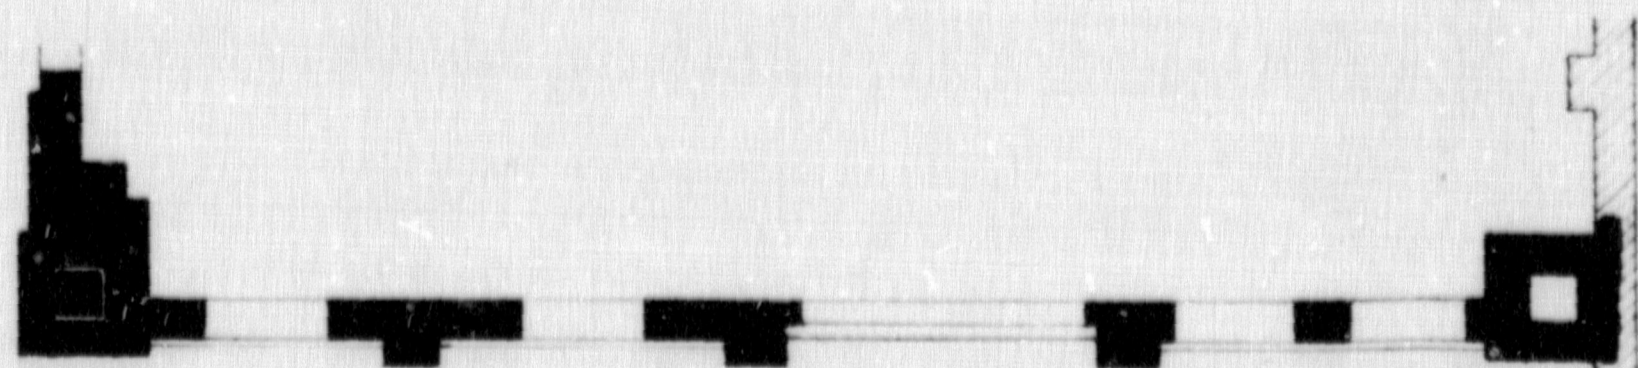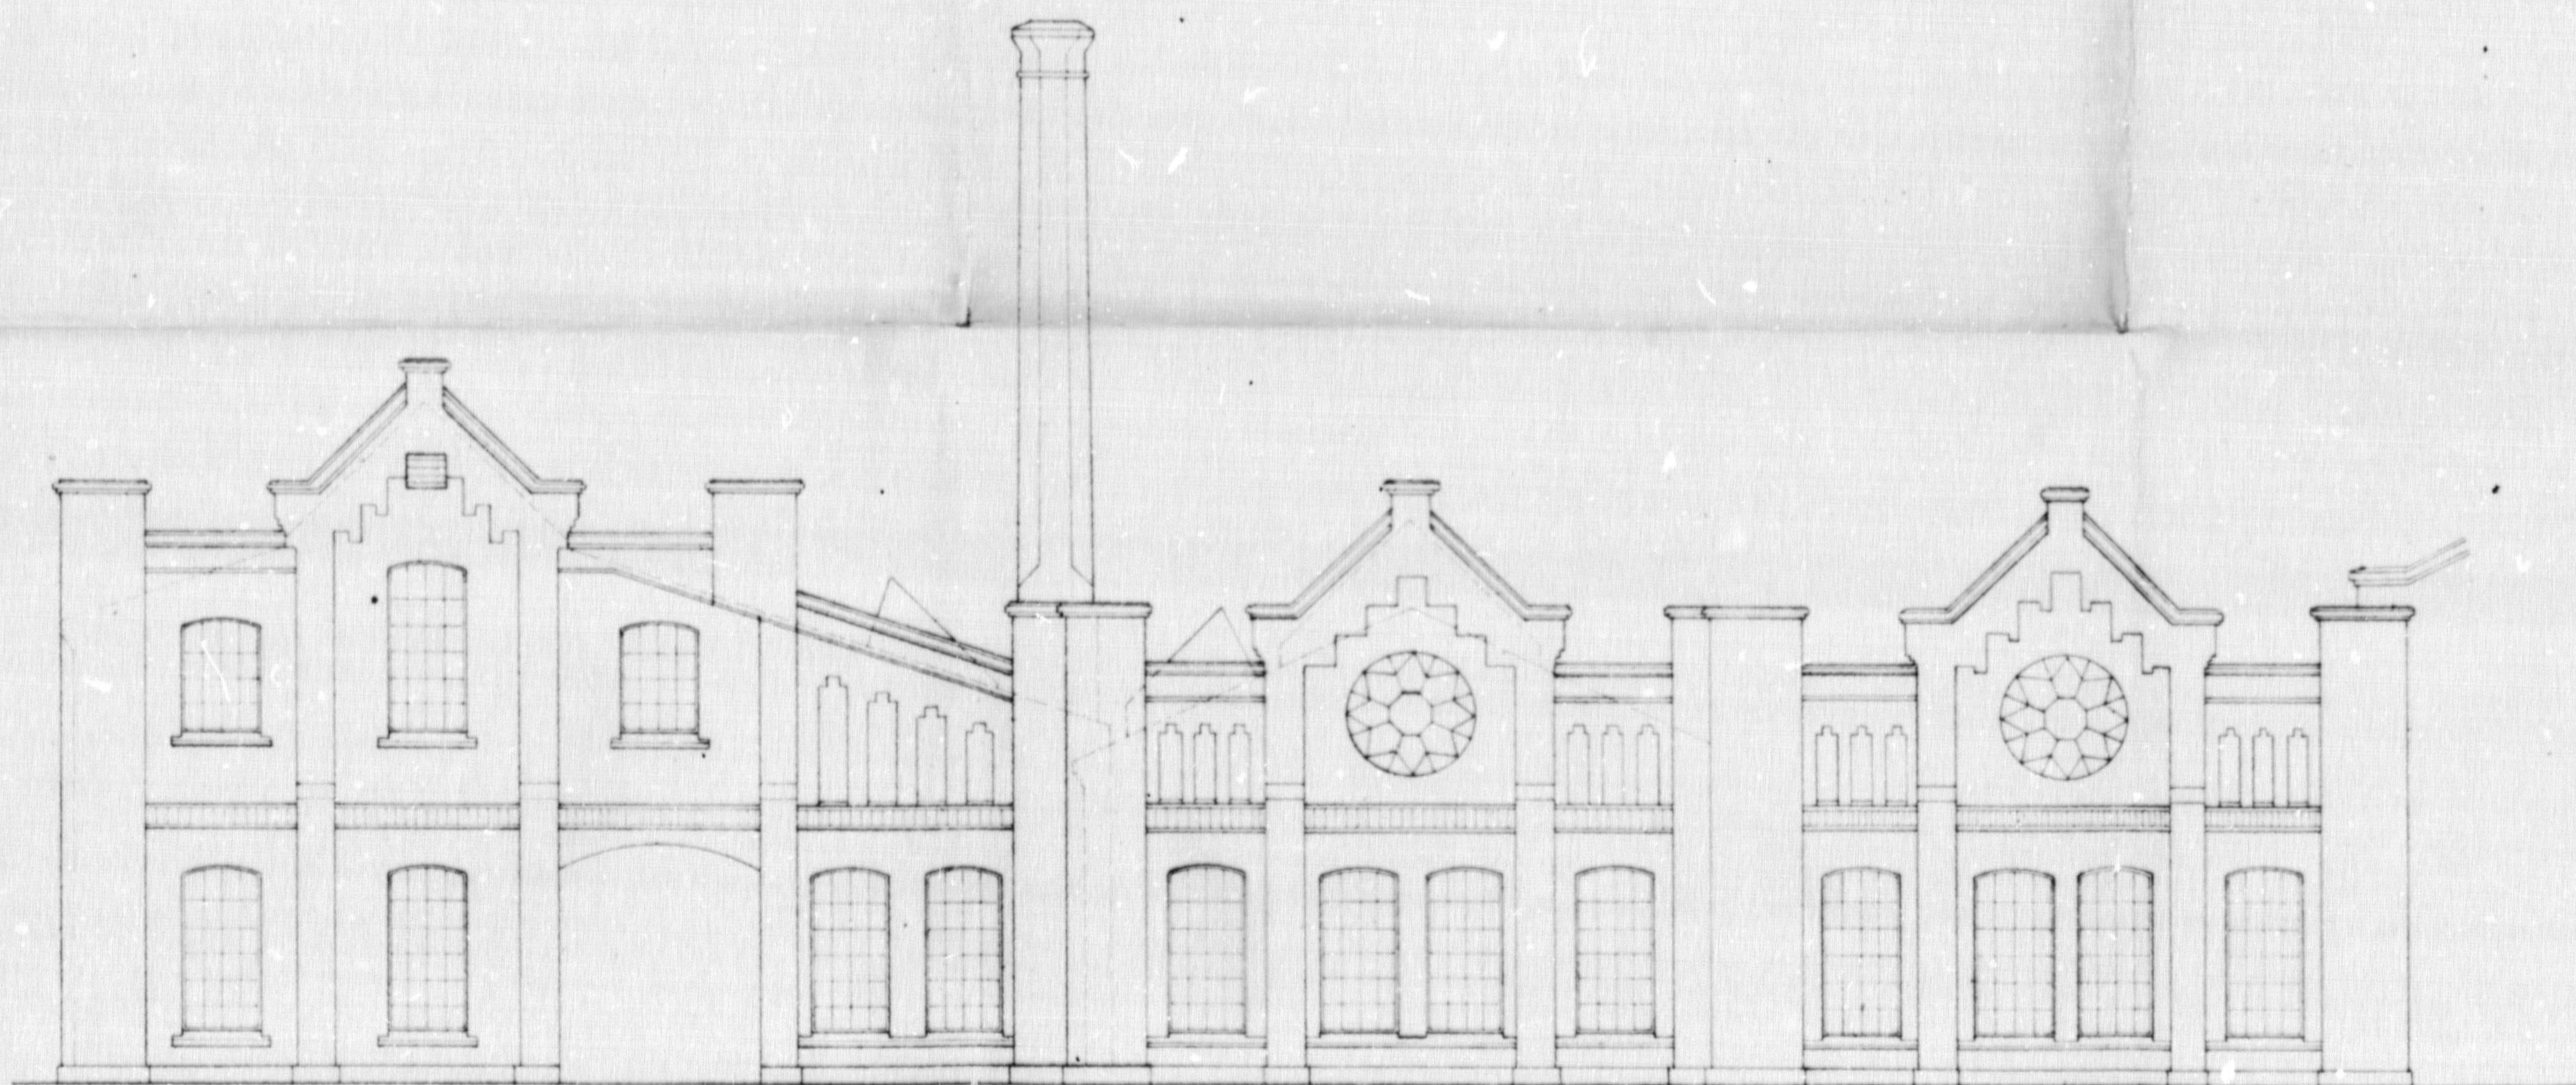

FACADER.

Tilbygning til  
Kjelsmiller.

Norges Statsbaner  
Den maskintekniske overingeniør.  
Kristiania Distrikt. 26 April 1916

K. Møller

H. Rasmussen

1353