

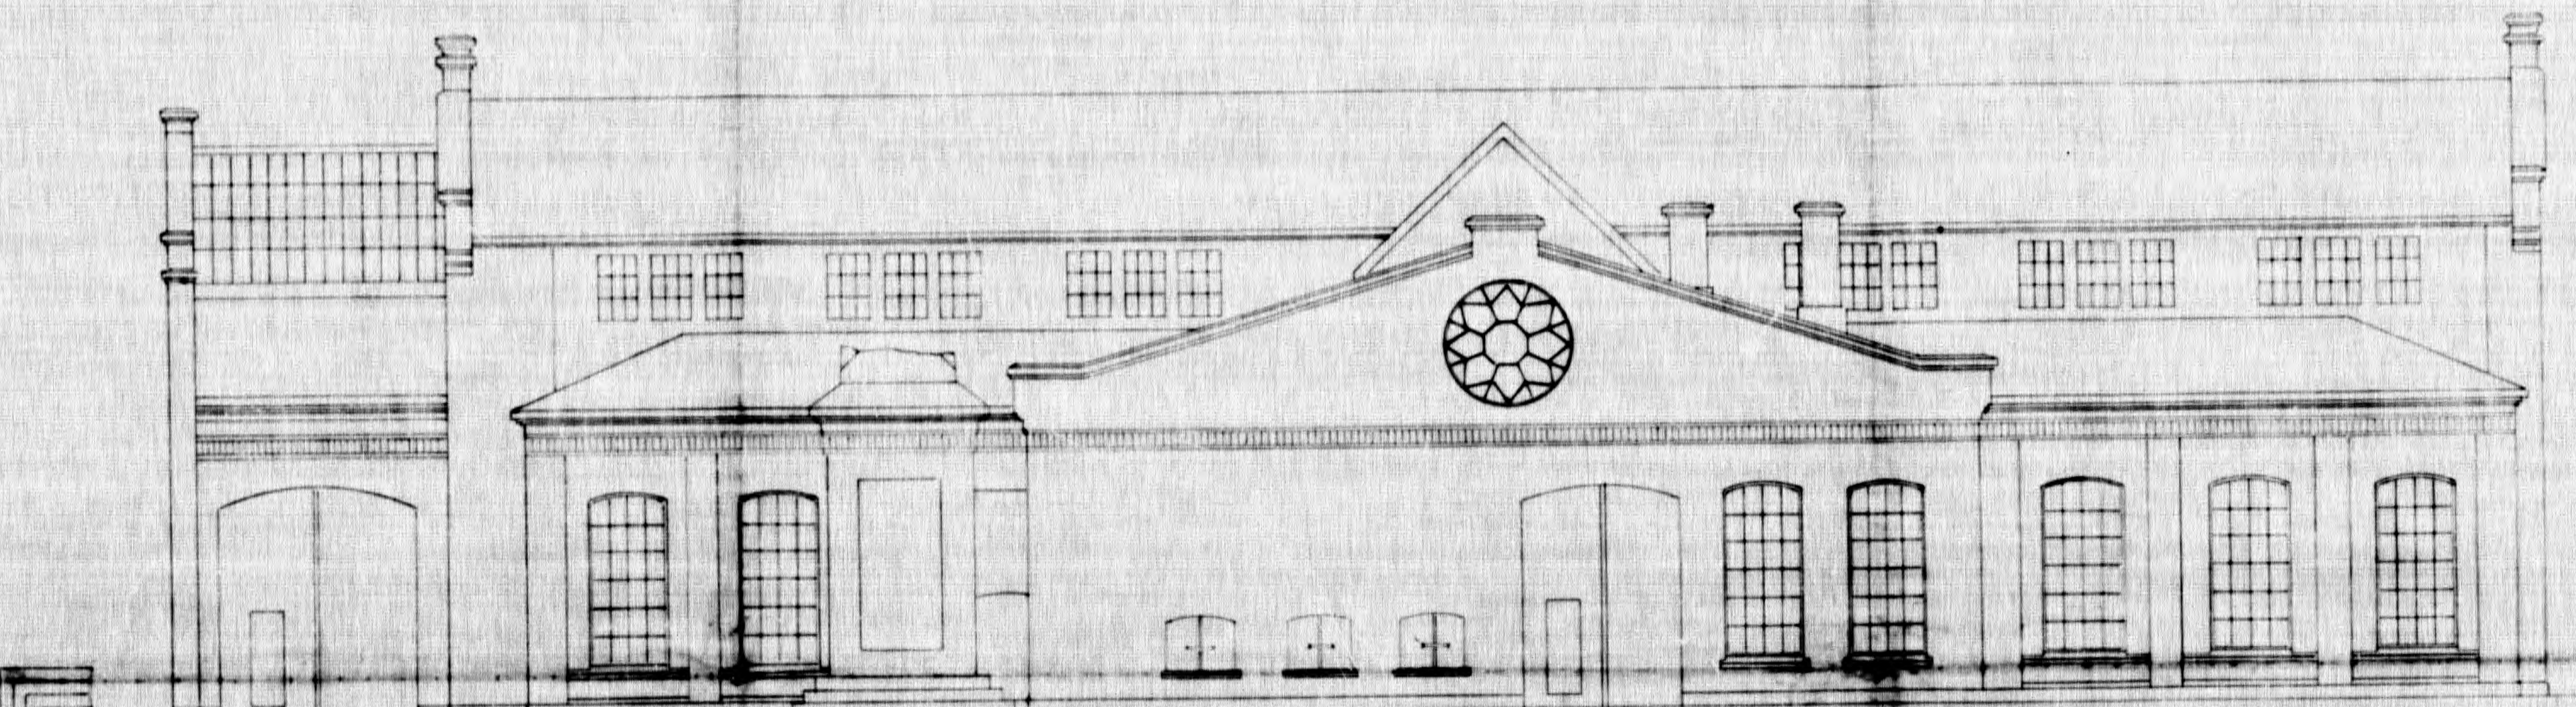


Façade mod S. O.

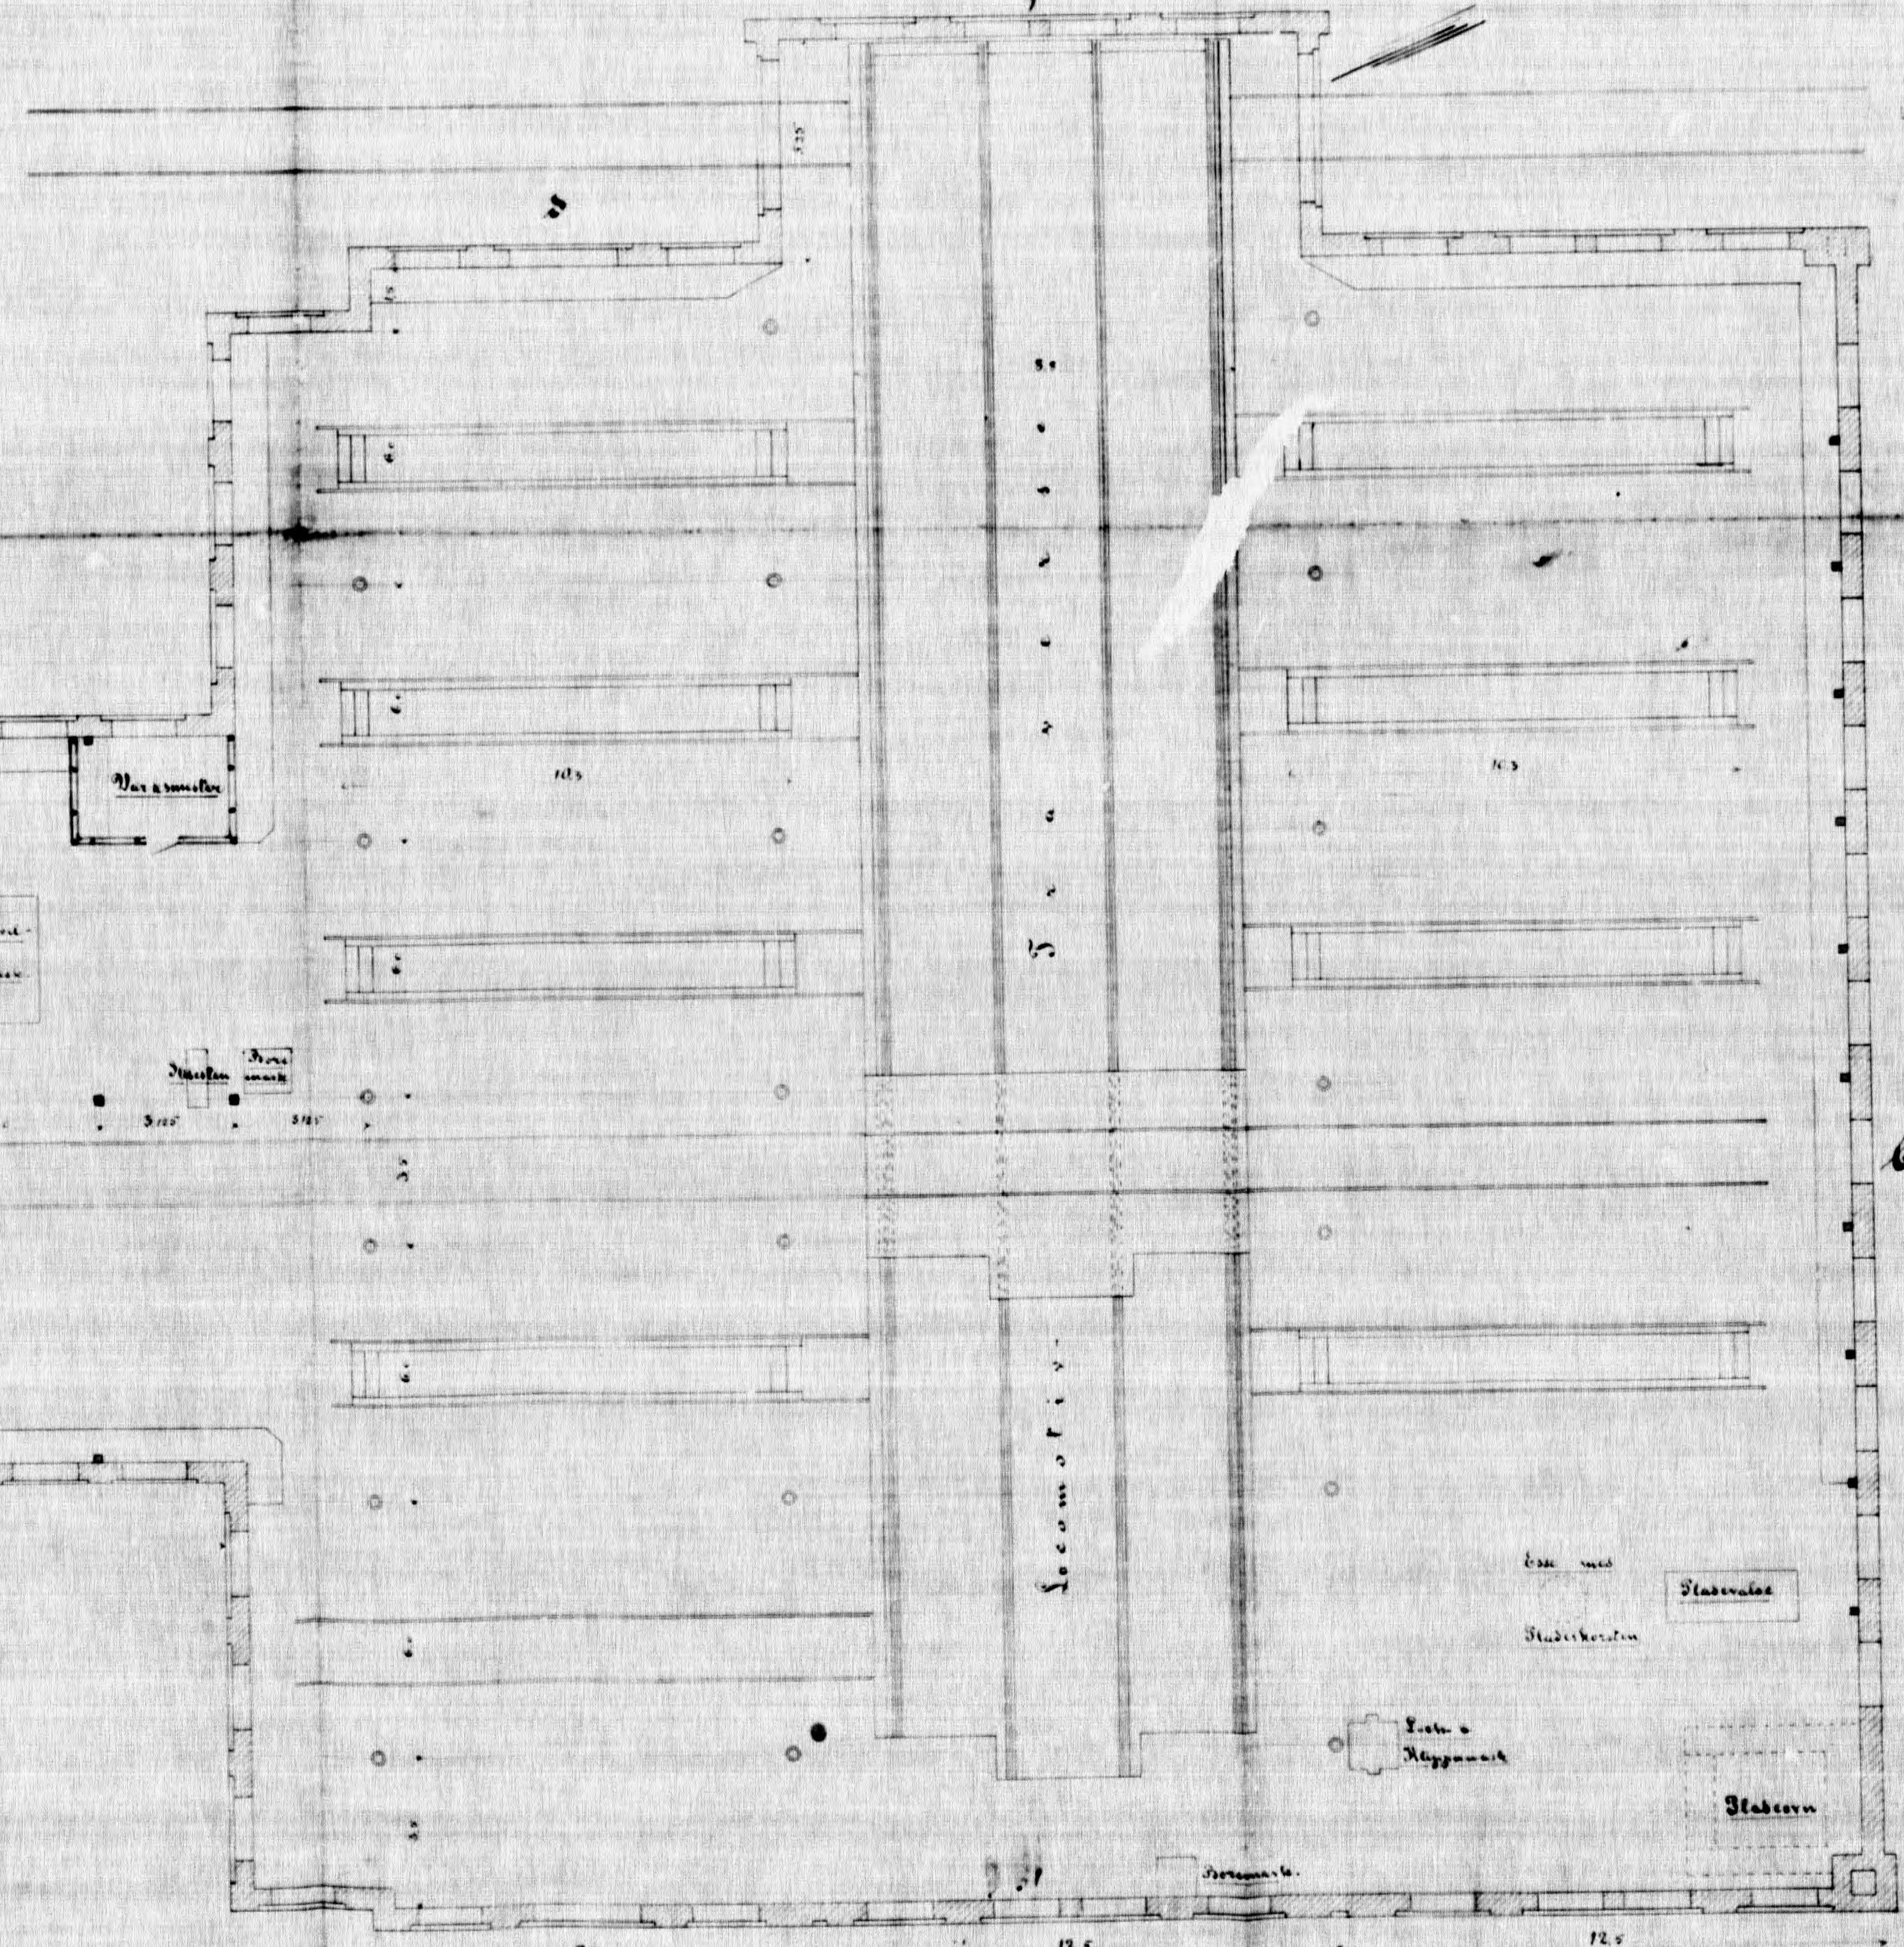

Façade mod N. O.

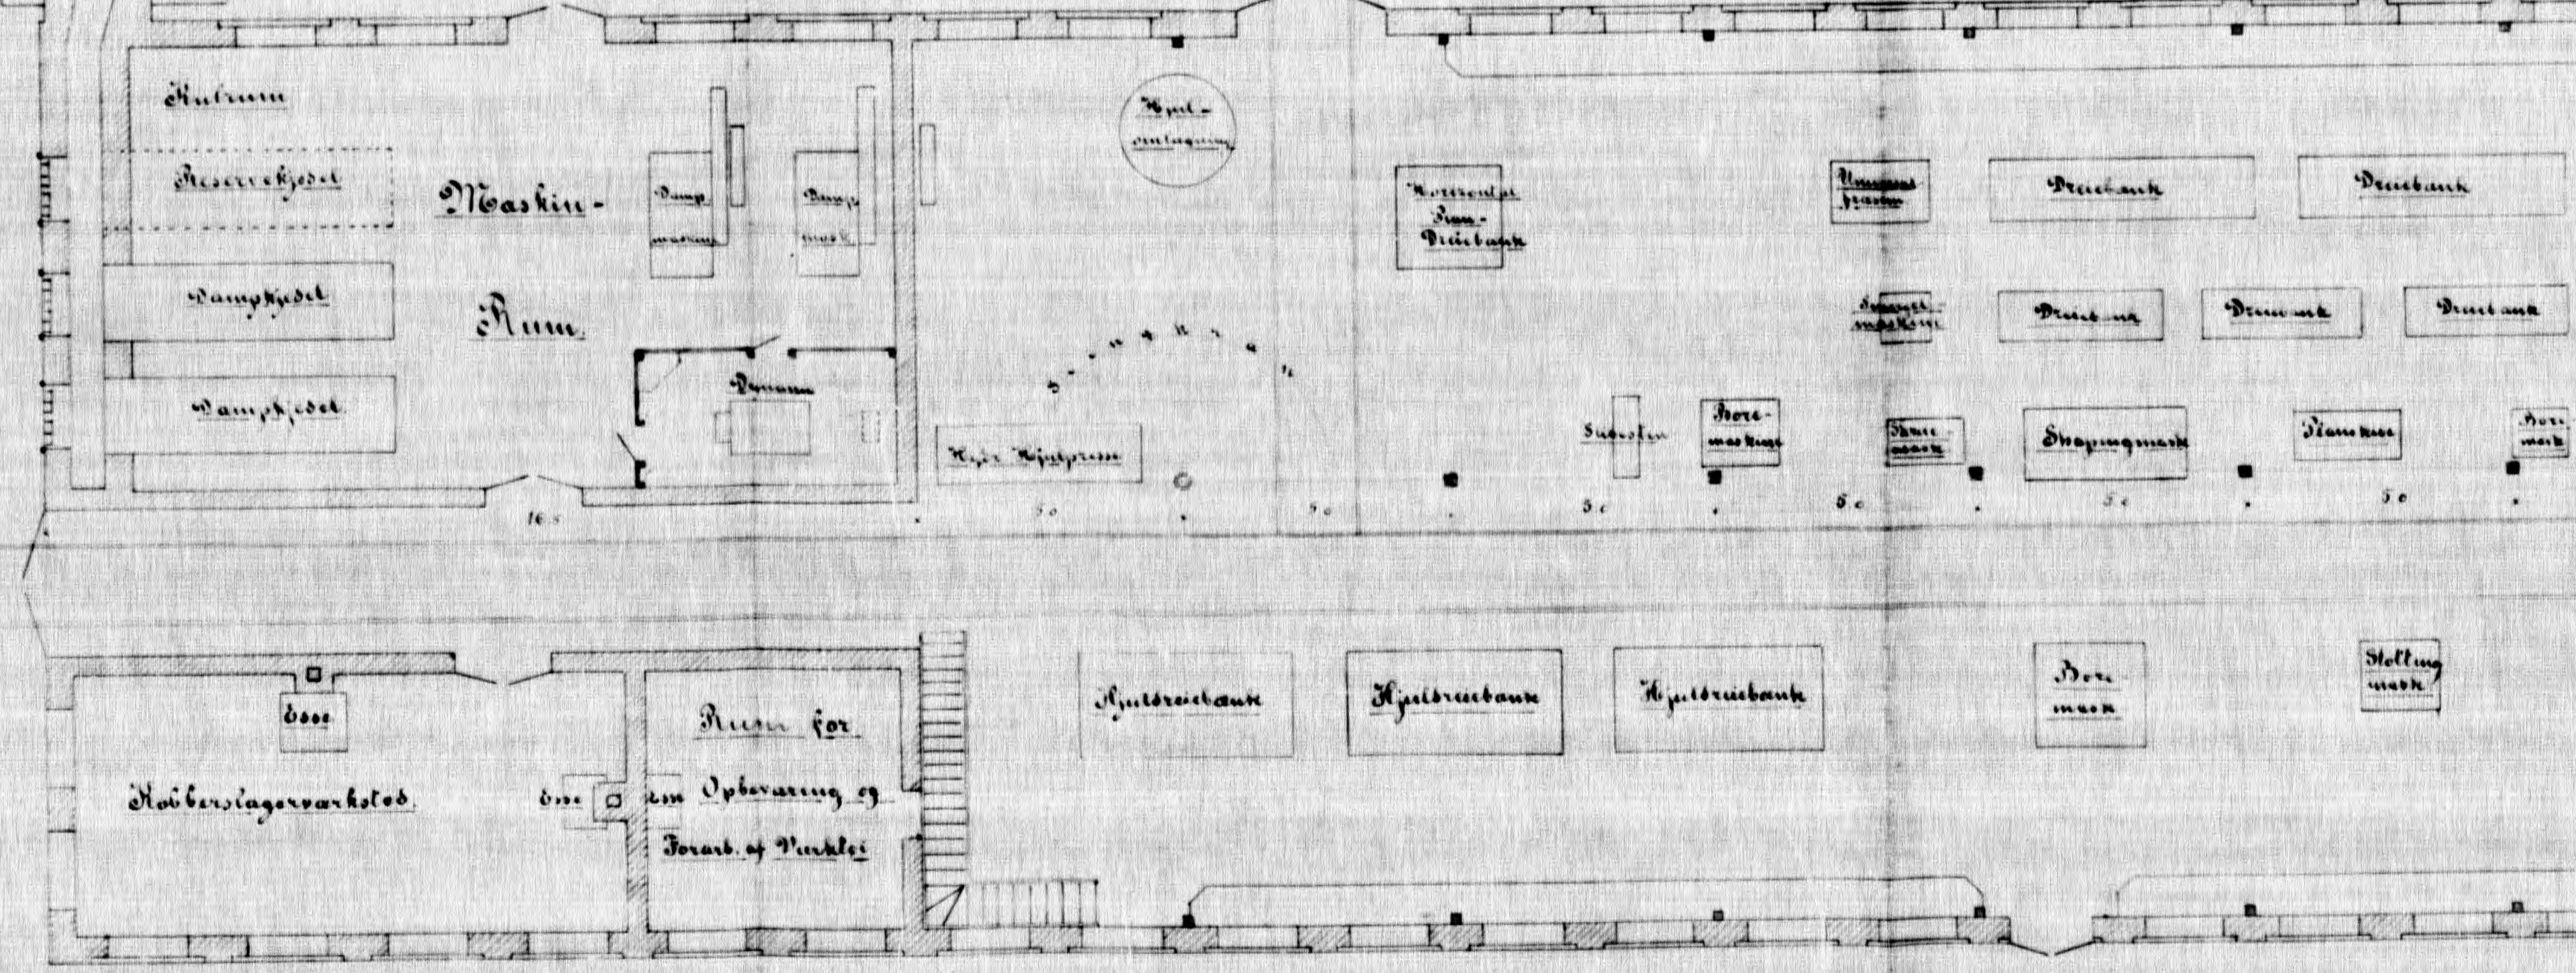

Jernbaneverket i Christiania for de norske Statsbaner.

Locomotivværket

Christiania den 1. December 1871


C. O. Aul

Målestok 1:100


30 Meter

ad f

2990
11 4/10 1870

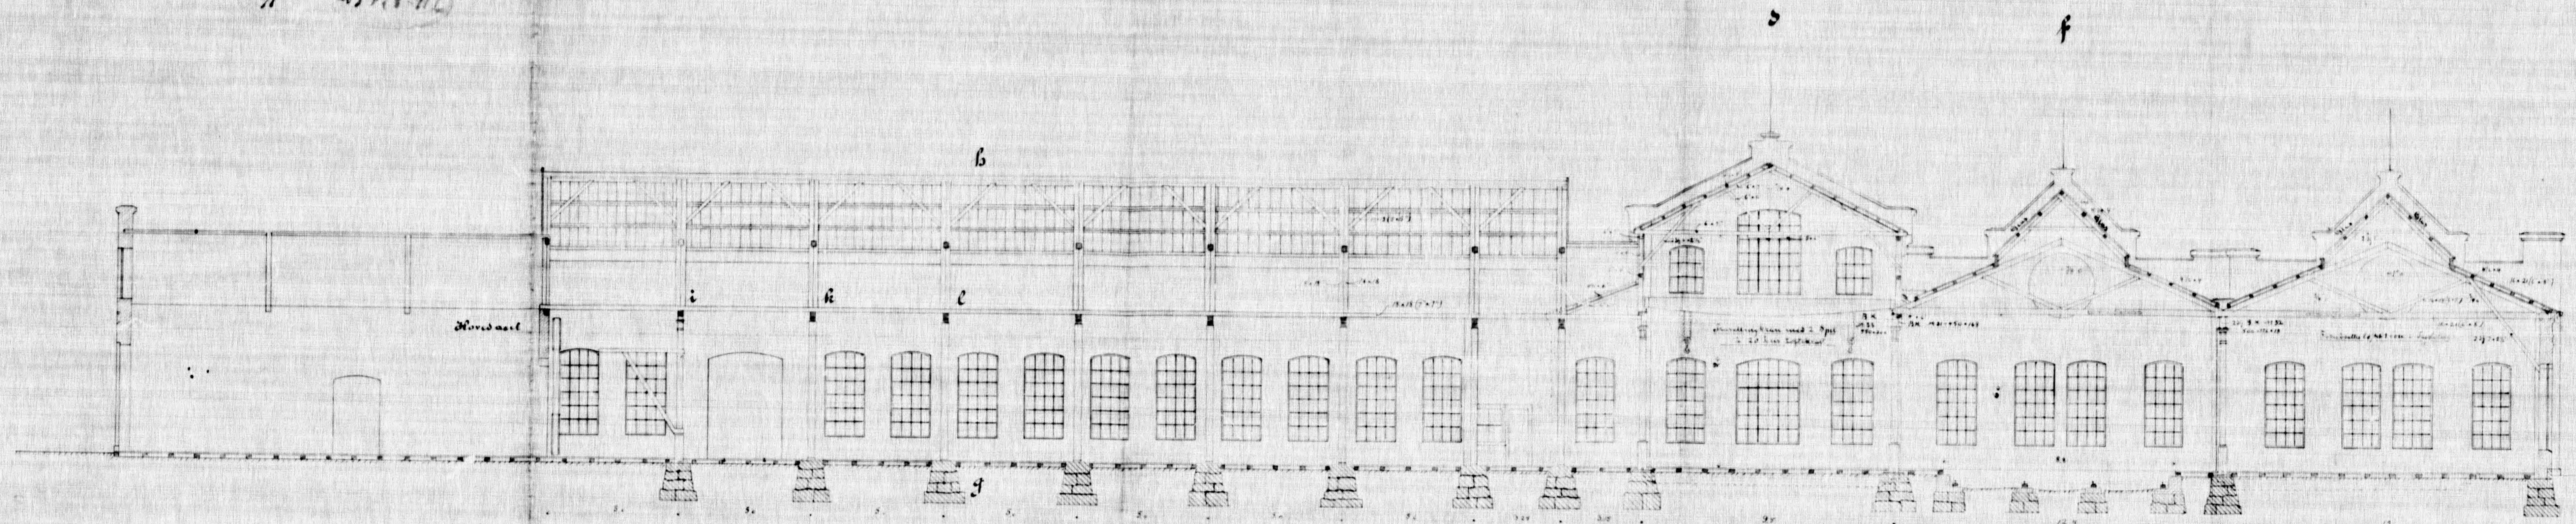


Snit a - b

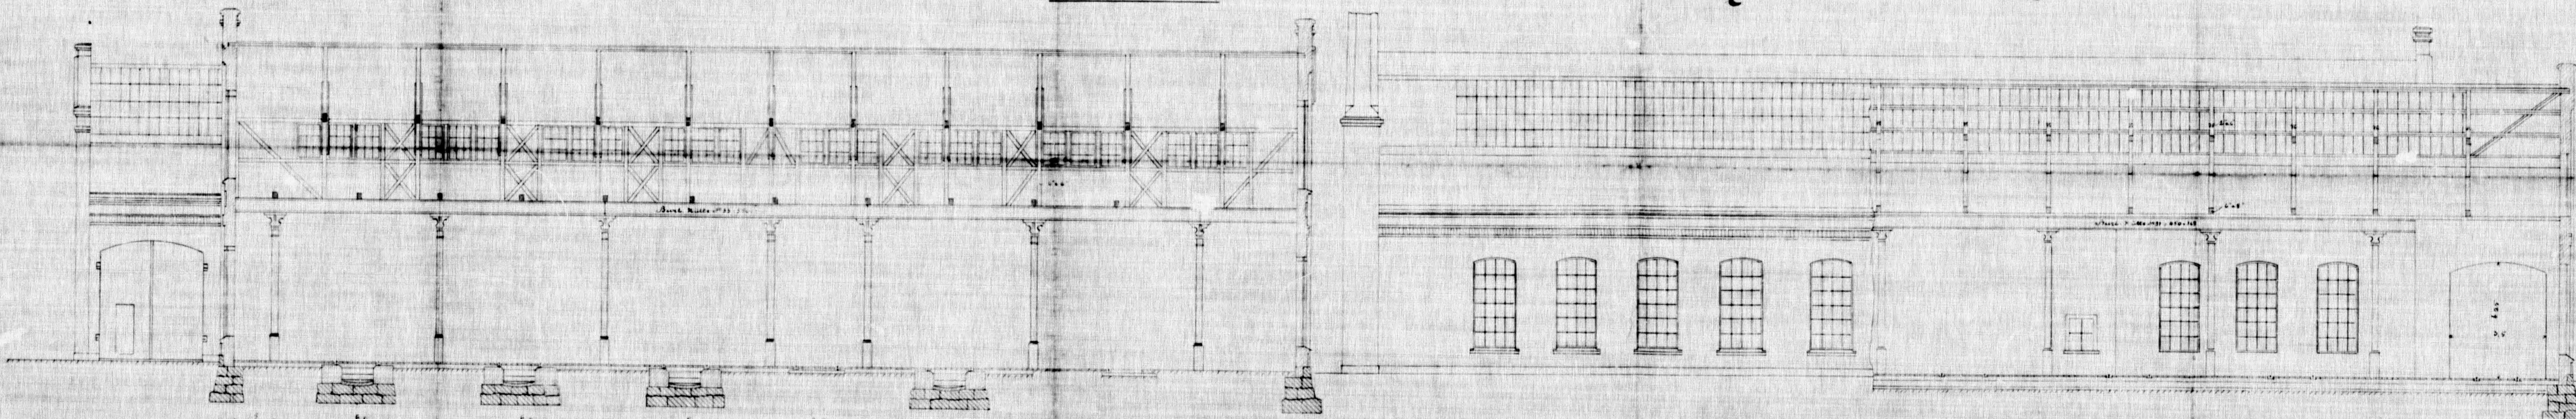


Snit c - d, seet mod S. V.

Facade mod S. V. og Snit e - f

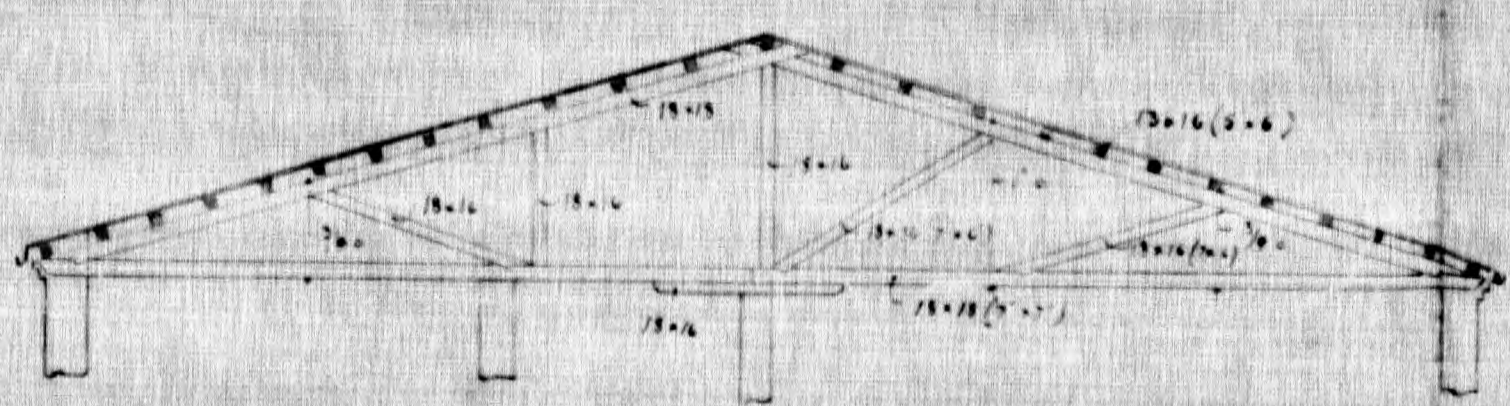

Tagetol over Maskinrum.

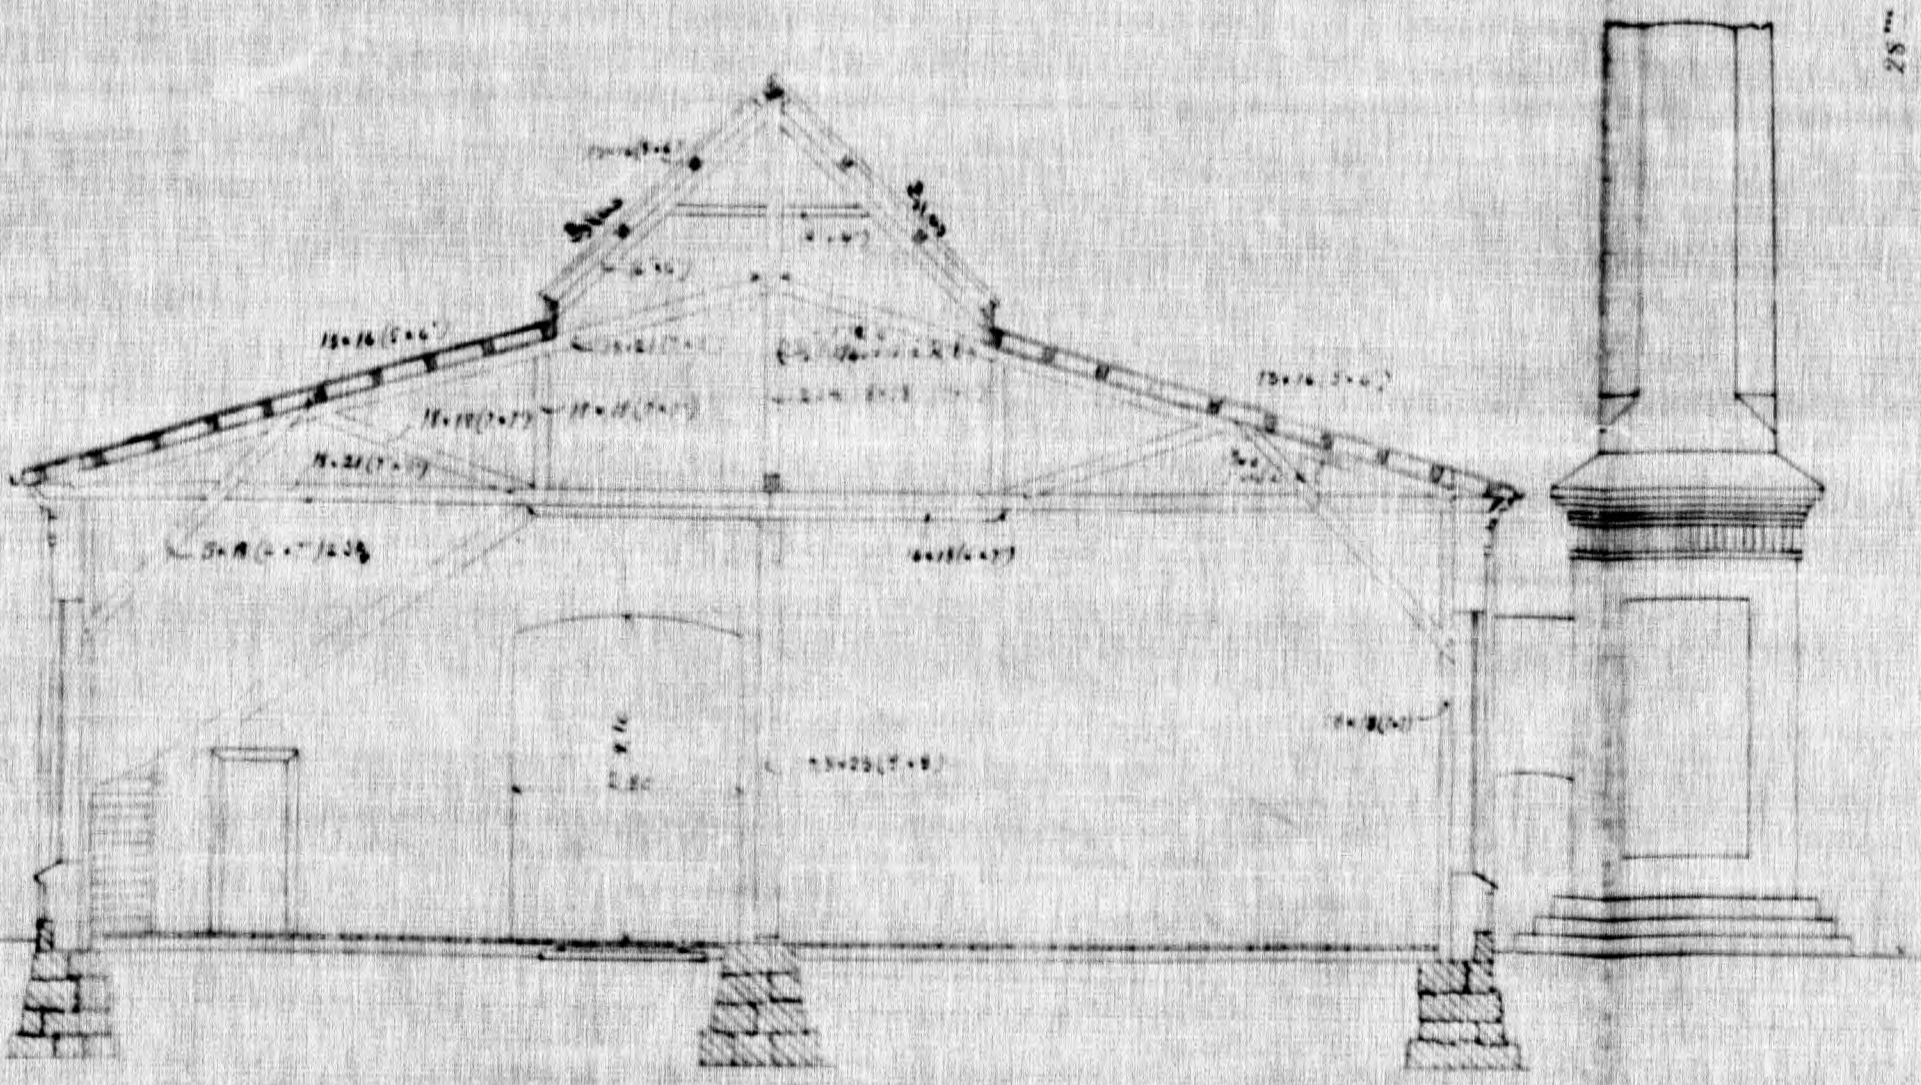

Snit g - h, seet mod S. O.


Jernbaneverkstedet i Christiania for de breds. Statsbaner.

Locomotivverkstedet

Christiania den 6. November 1870
C. O. O. O.

Maaskestok 1 : 100



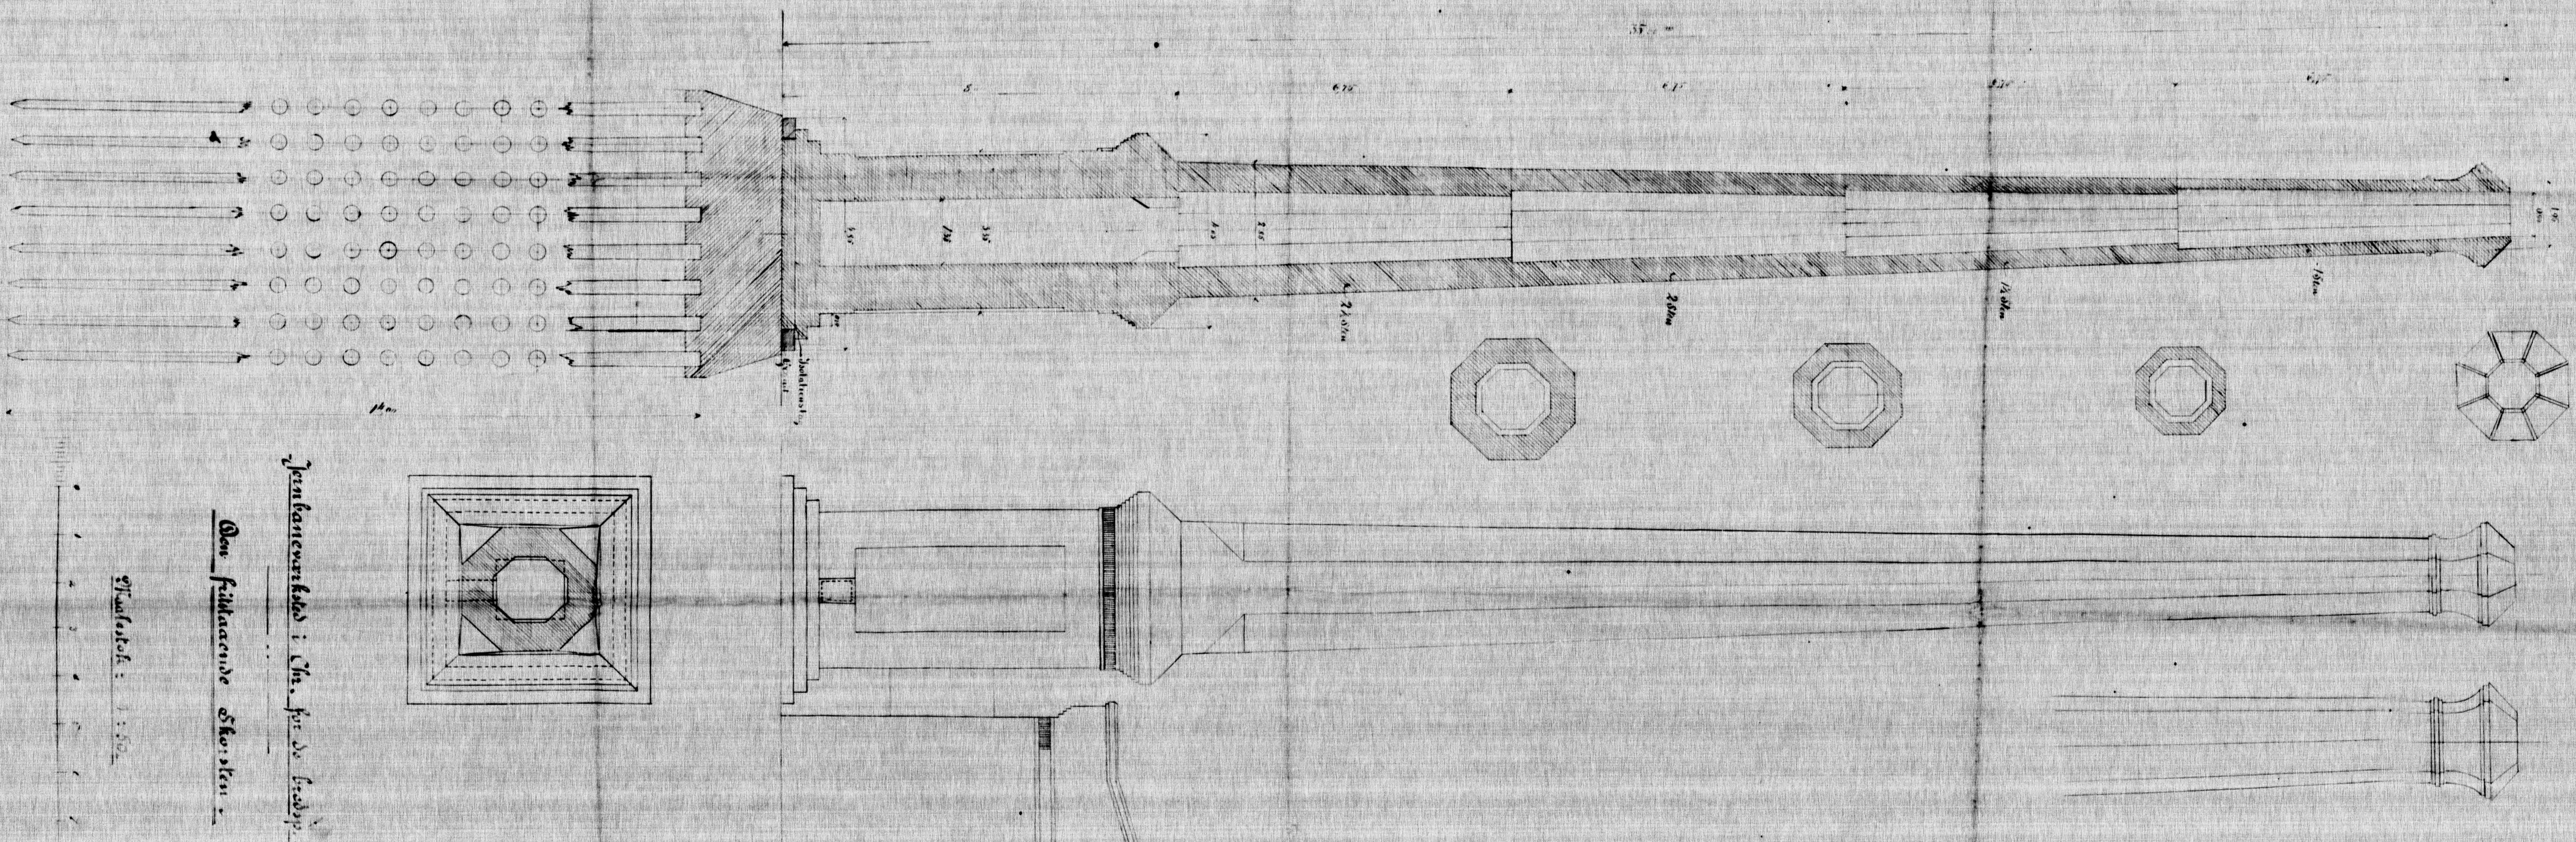




